

Rooms

Hall	19.01 m²
Bathroom	11.70 m²
Storage	16.60 m²
Bedroom	15.22 m²
Bedroom	14.96 m²
Main bedroom	17.57 m²
Total	**95.06 m²**

N

0 1 2 m

Three-bedroom cabin with a walk-out basement

Drawing Garden level	Sheet 1 / 4
Client	Scale 1:100 (A3)
Drawn by	Date 2026-11-16



Rooms


Hall	13.39 m²
Shower room	9.45 m²
Study	18.85 m²
Living and kitchen	54.99 m²
Total	**96.68 m²**

N


0 1 2 m

Three-bedroom cabin with a walk-out basement

Drawing: Entrance level	Sheet: 2 / 4
Client	Scale: 1:100 (A3)
Drawn by	Date: 2026-11-16

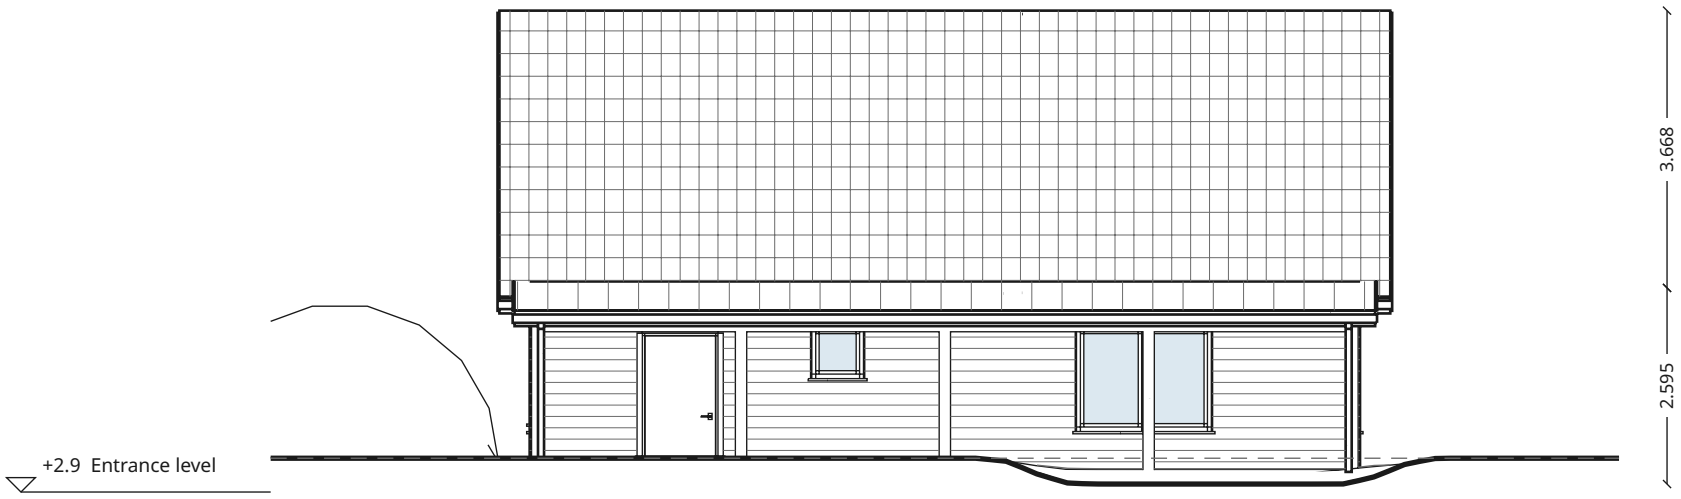

South elevation

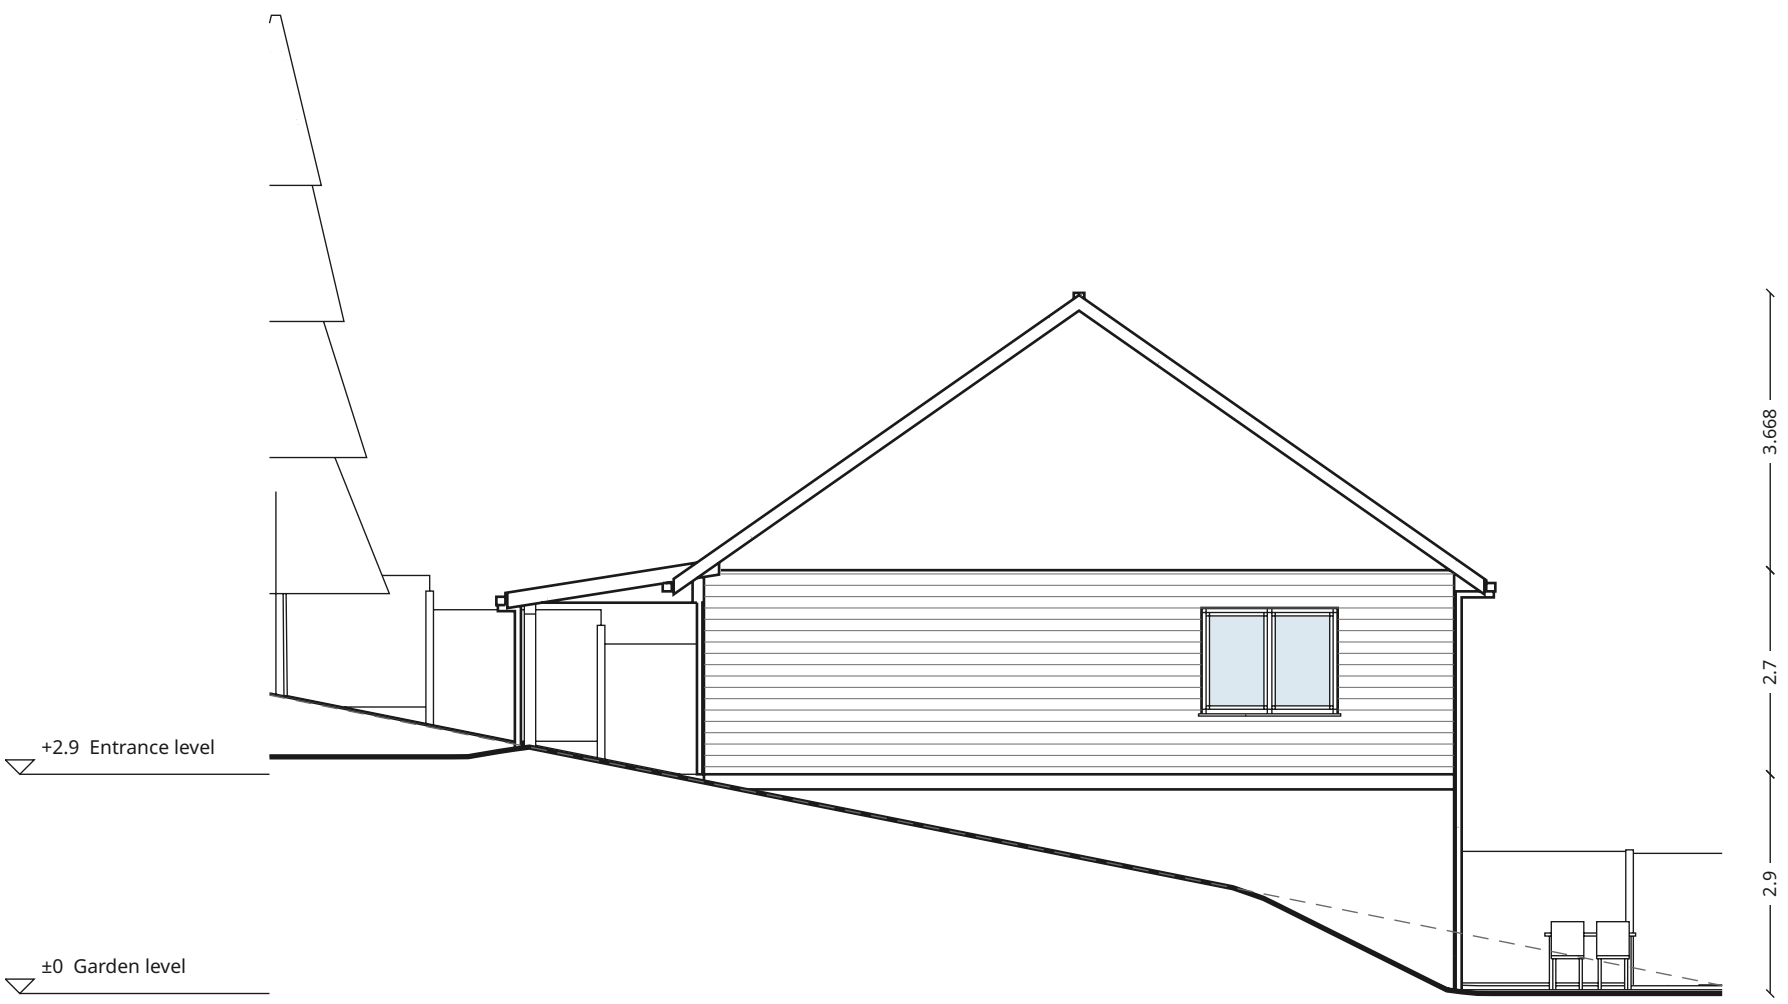

East elevation


Ground
The solid line is the ground in front of each side; a dashed line shows the existing ground whe...

N


0 1 2 m

Three-bedroom cabin with a walk-out basement

Drawing: South elevation, East elevation	Sheet: 3 / 4
Client	Scale: 1:100 (A3)
Drawn by	Date: 2026-11-16

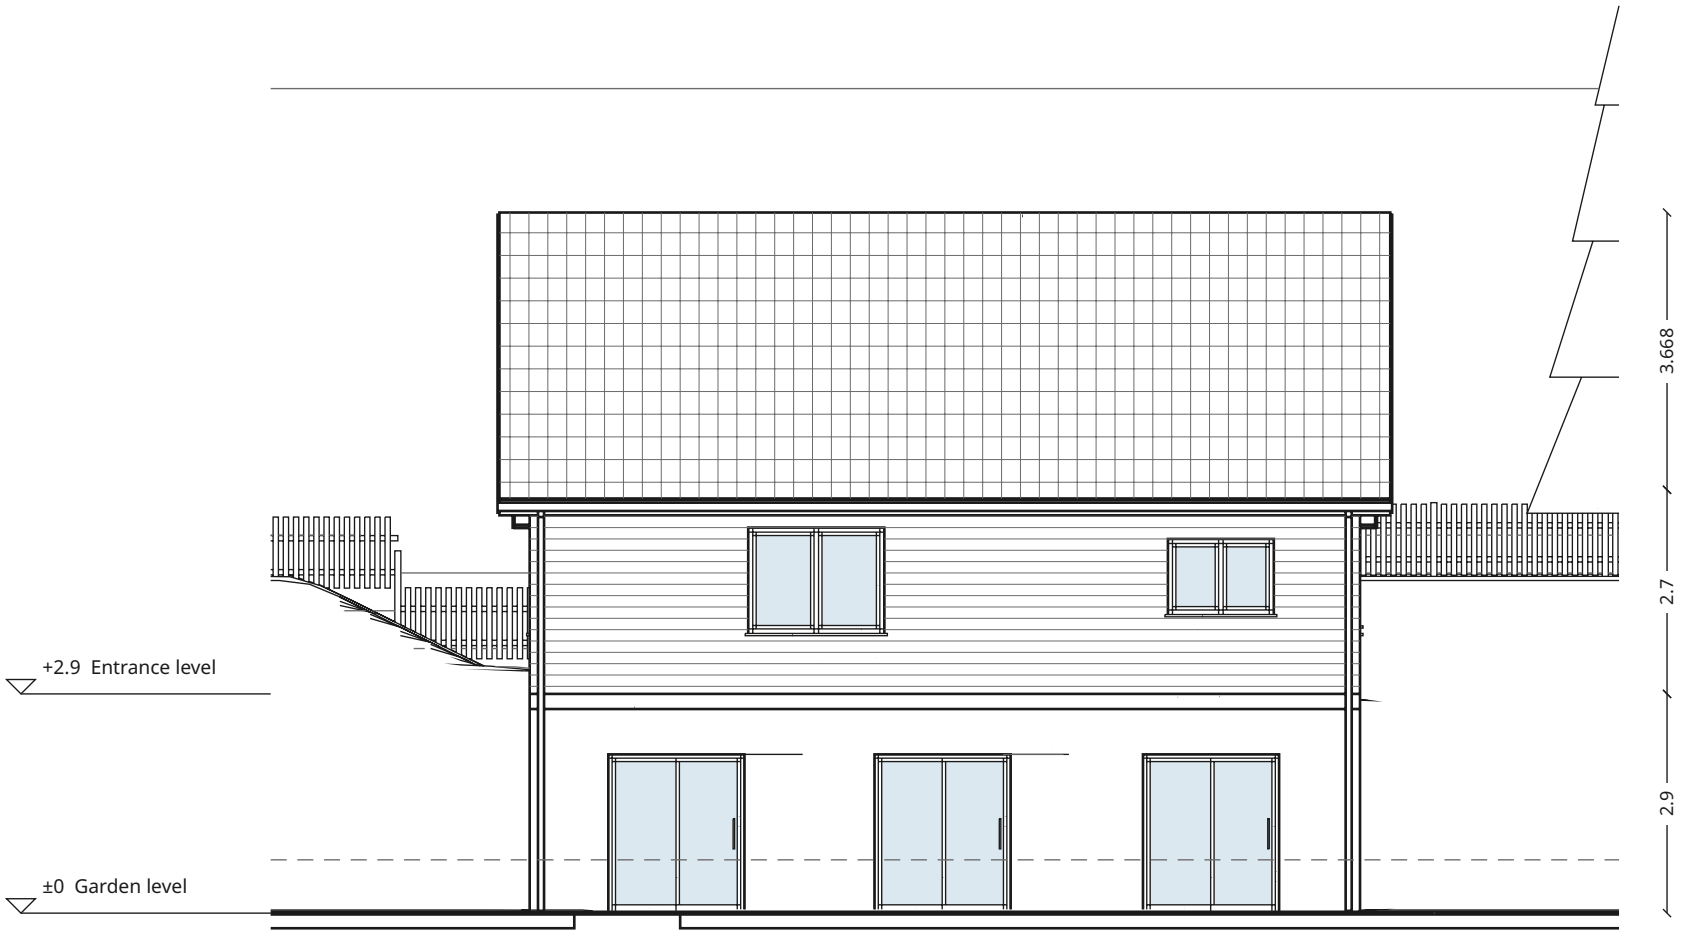

North elevation

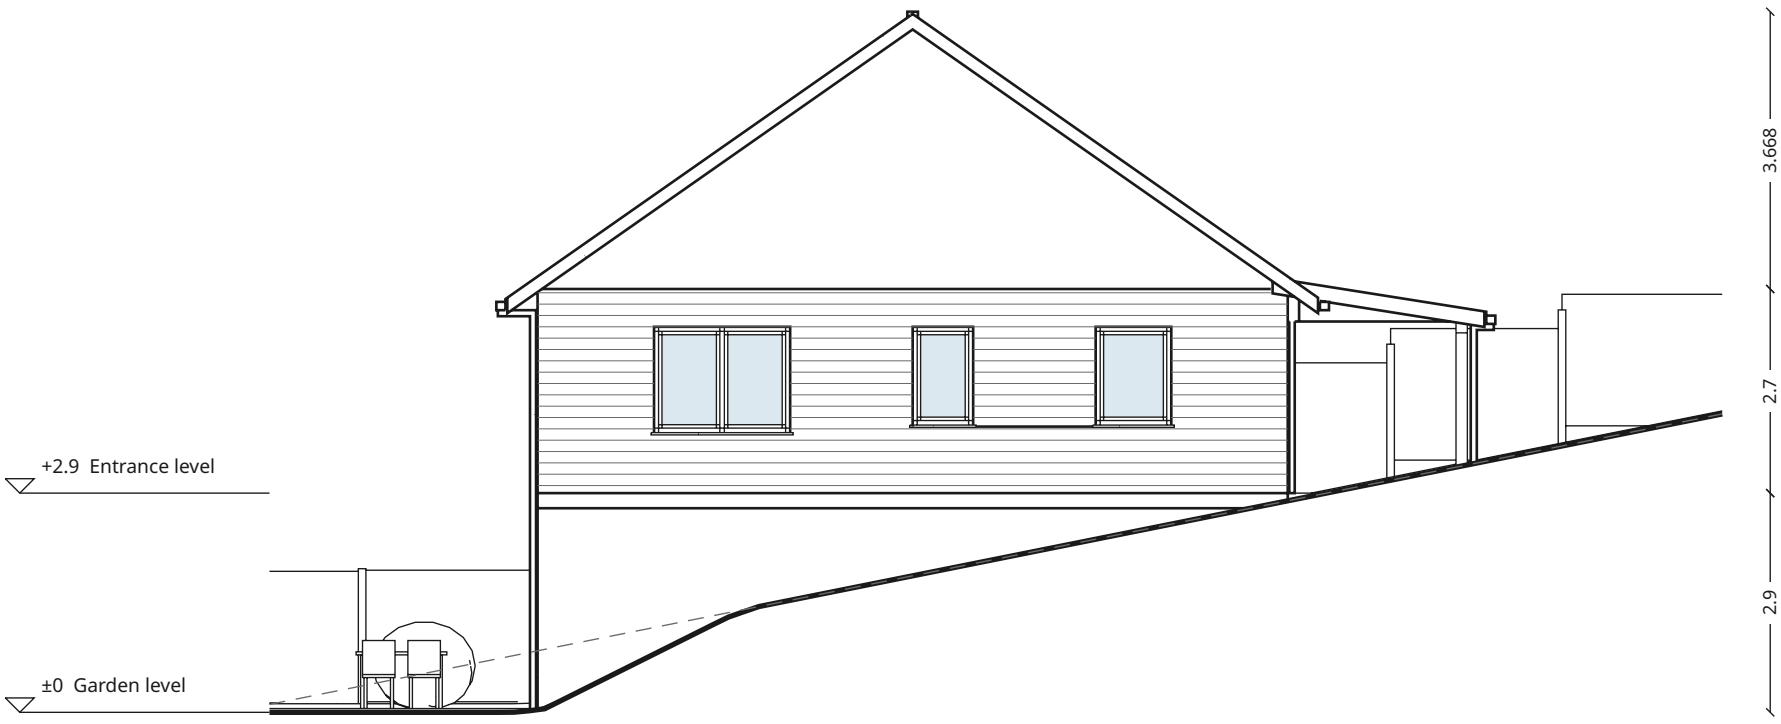

West elevation

Ground
The solid line is the ground in front of each side; a dashed line shows the existing ground whe...

N

0 1 2 m

Three-bedroom cabin with a walk-out basement

Drawing: North elevation, West elevation	Sheet: 4 / 4
Client:	Scale: 1:100 (A3)
Drawn by:	Date: 2026-11-16