

Rooms


Entry	19.92 m²
Kitchen	10.15 m²
Bathroom	8.25 m²
Bathroom	8.25 m²
Bedroom	10.15 m²
Living and dining	30.00 m²
Main bedroom	17.39 m²
Bedroom	15.71 m²
Total	**119.81 m²**

N


0 1 2 m

Three-bedroom cottage

Drawing Ground floor	Sheet 1 / 3
Client	Scale 1:100 (A3)
Drawn by	Date 2026-11-16

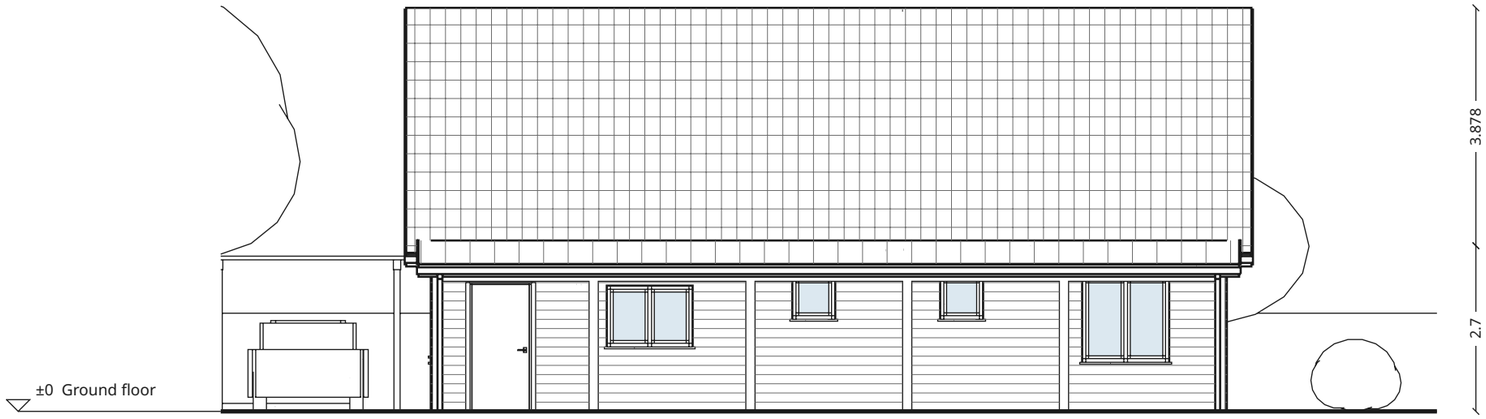

South elevation

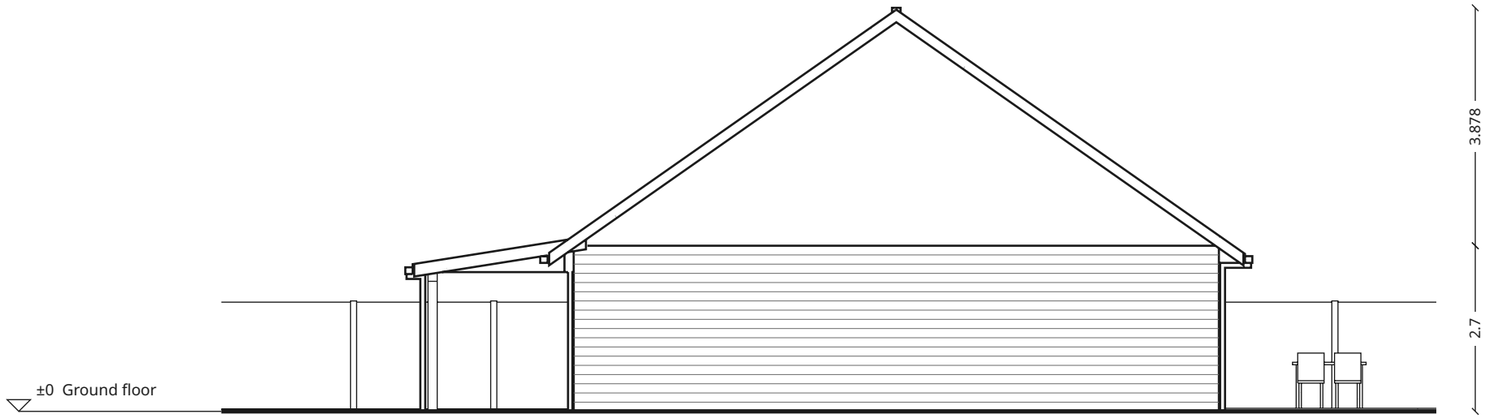

East elevation

Ground


The solid line is the ground in front of each side; a dashed line shows the existing ground where the site has spot heights.

N

0 1 2 m

Three-bedroom cottage

Drawing: South elevation, East elevation	Sheet: 2 / 3
Client	Scale: 1:100 (A3)
Drawn by	Date: 2026-11-16

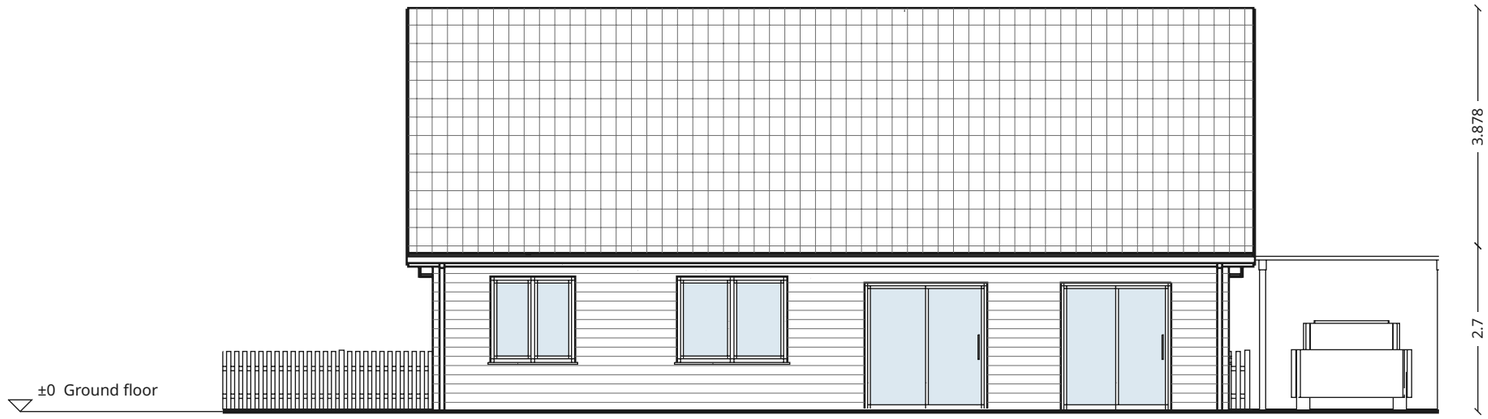

North elevation



West elevation

Ground

The solid line is the ground in front of each side; a dashed line shows the existing ground where the site has spot heights.

N

0 1 2 m

Three-bedroom cottage

Drawing: North elevation, West elevation	Sheet: 3 / 3
Client	Scale: 1:100 (A3)
Drawn by	Date: 2026-11-16