


Rooms	
Entry	214.4 ft²
Kitchen	109.2 ft²
Bathroom	88.8 ft²
Bathroom	88.8 ft²
Bedroom	109.2 ft²
Living and dining	322.9 ft²
Main bedroom	187.2 ft²
Bedroom	169.1 ft²
Total	**1289.6 ft²**

N


0 4 8 ft

Three-bedroom cottage

Drawing Ground floor	Sheet 1 / 3
Client	Scale 1:100 (Tabloid)
Drawn by	Date 2026-11-16

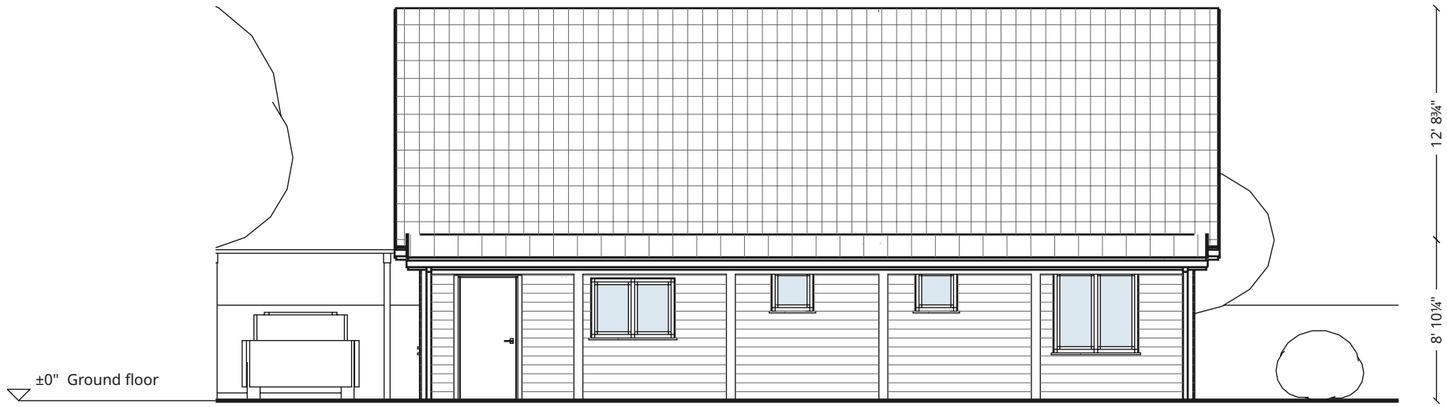

South elevation

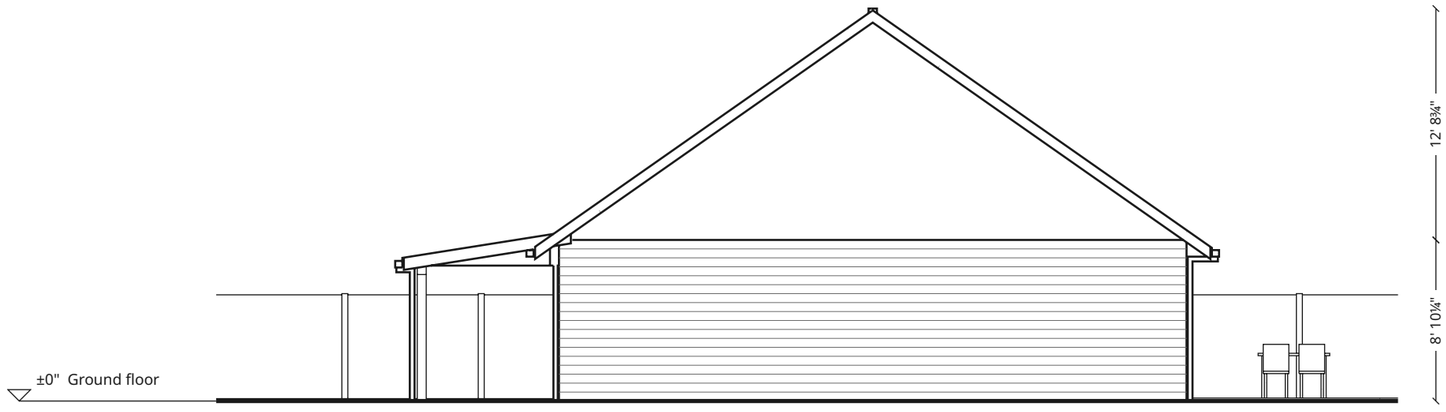

East elevation

Ground


The solid line is the ground in front of each side; a dashed line shows the existing ground where the site has spot heights.

N

0 4 8 ft

Three-bedroom cottage

Drawing South elevation, East elevation	Sheet 2 / 3
Client	Scale 1:100 (Tabloid)
Drawn by	Date 2026-11-16

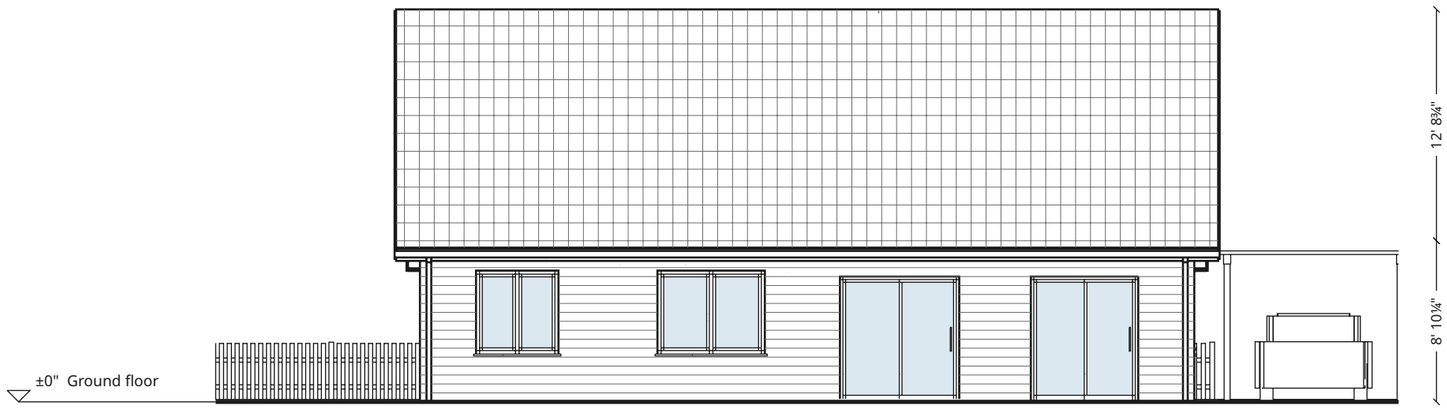

North elevation



West elevation

Ground

The solid line is the ground in front of each side; a dashed line shows the existing ground where the site has spot heights.

N

0 4 8 ft

Three-bedroom cottage

Drawing North elevation, West elevation	Sheet 3 / 3
Client	Scale 1:100 (Tabloid)
Drawn by	Date 2026-11-16