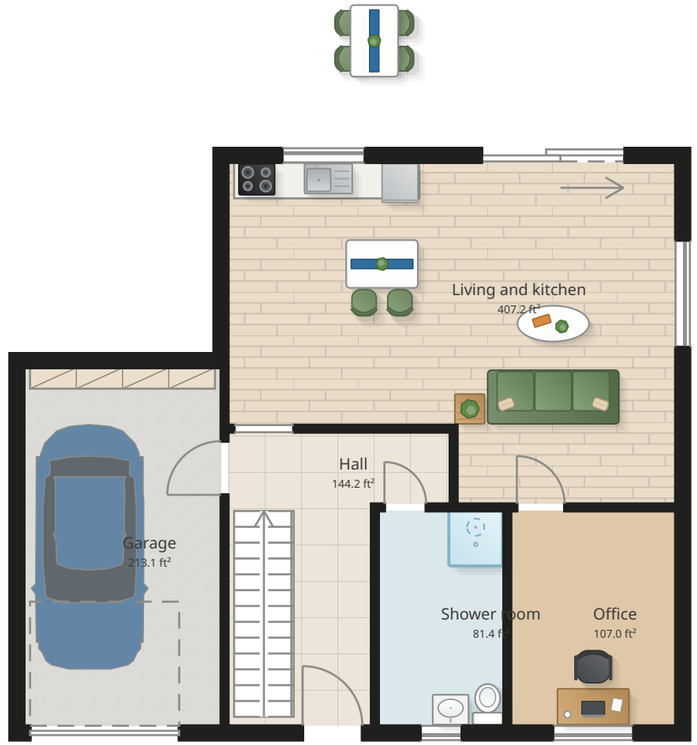


Rooms


Hall	144.2 ft²
Shower room	81.4 ft²
Office	107.0 ft²
Living and kitchen	407.2 ft²
Garage	213.1 ft²
Total	**952.8 ft²**

N

0 4 8 ft

Three-bedroom two-story house

Drawing Ground floor	Sheet 1 / 4
Client	Scale 1:100 (Tabloid)
Drawn by	Date 2026-11-16

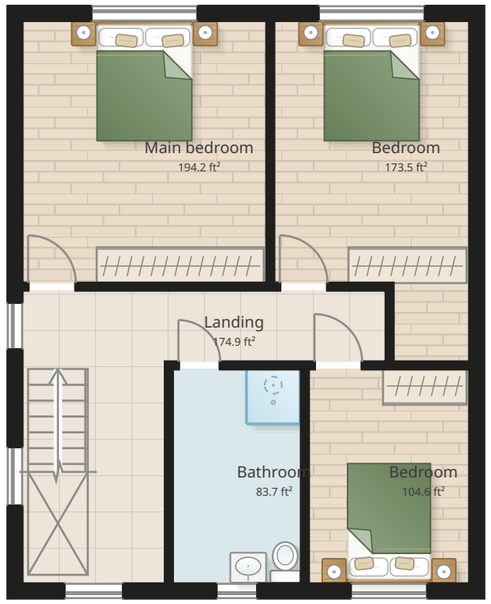

Rooms


Landing	174.9 ft²
Bathroom	83.7 ft²
Bedroom	104.6 ft²
Main bedroom	194.2 ft²
Bedroom	173.5 ft²
Total	**730.9 ft²**

N


0 4 8 ft

Three-bedroom two-story house

Drawing First floor	Sheet 2 / 4
Client	Scale 1:100 (Tabloid)
Drawn by	Date 2026-11-16

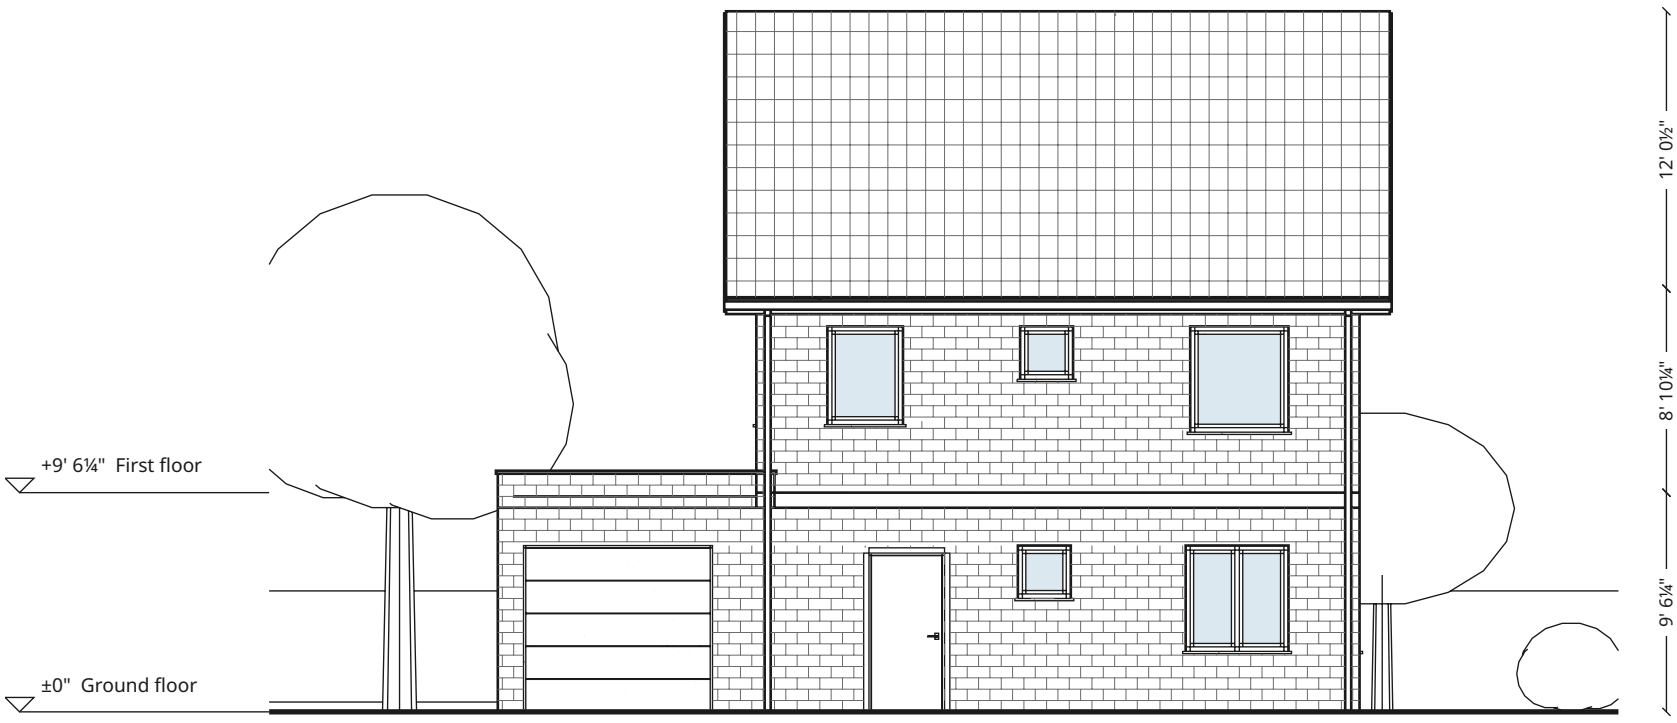

South elevation

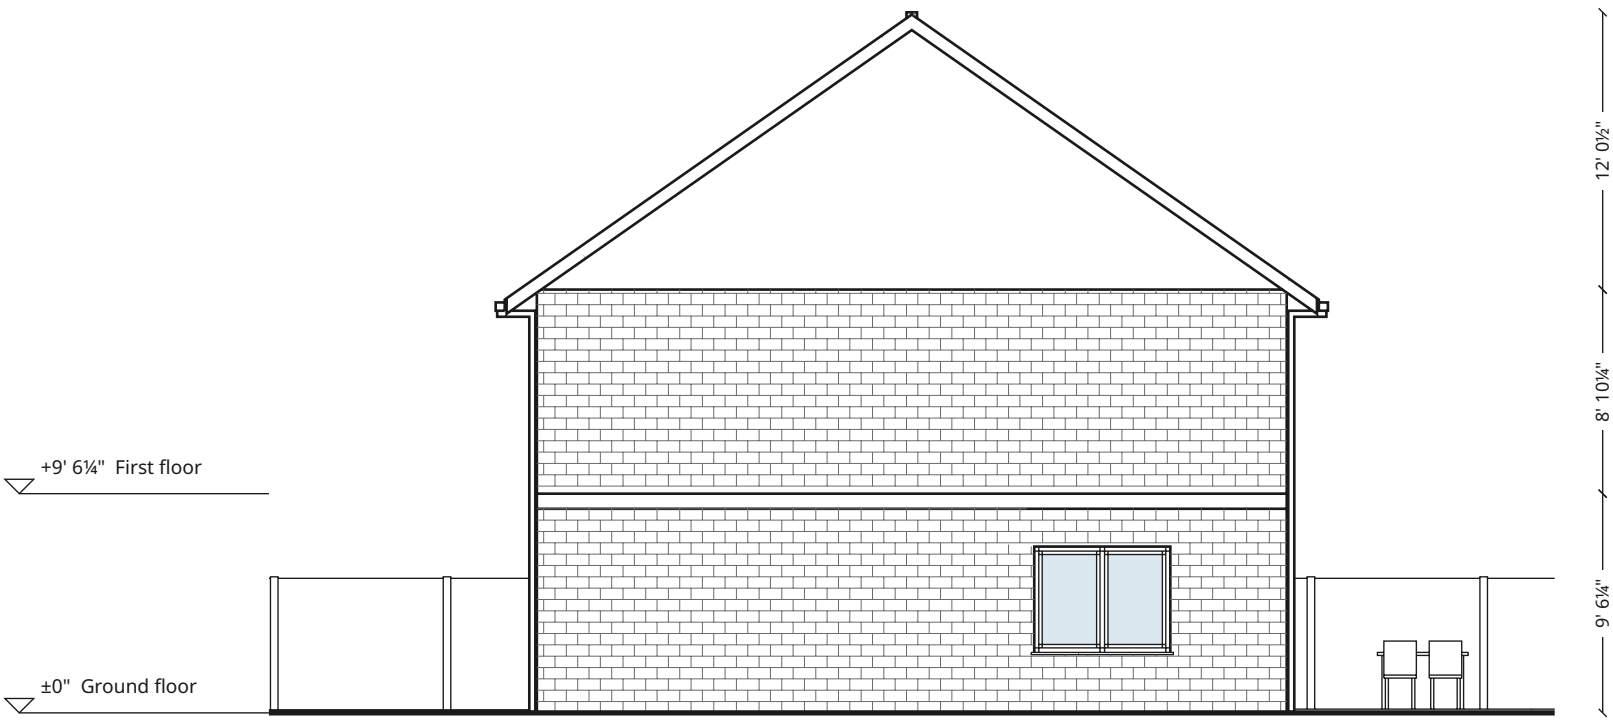

East elevation


Ground
The solid line is the ground in front of each side; a dashed line shows the existin...

N


0 4 8 ft

Three-bedroom two-story house

Drawing: South elevation, East elevation	Sheet: 3 / 4
Client	Scale: 1:100 (Tabloid)
Drawn by	Date: 2026-11-16

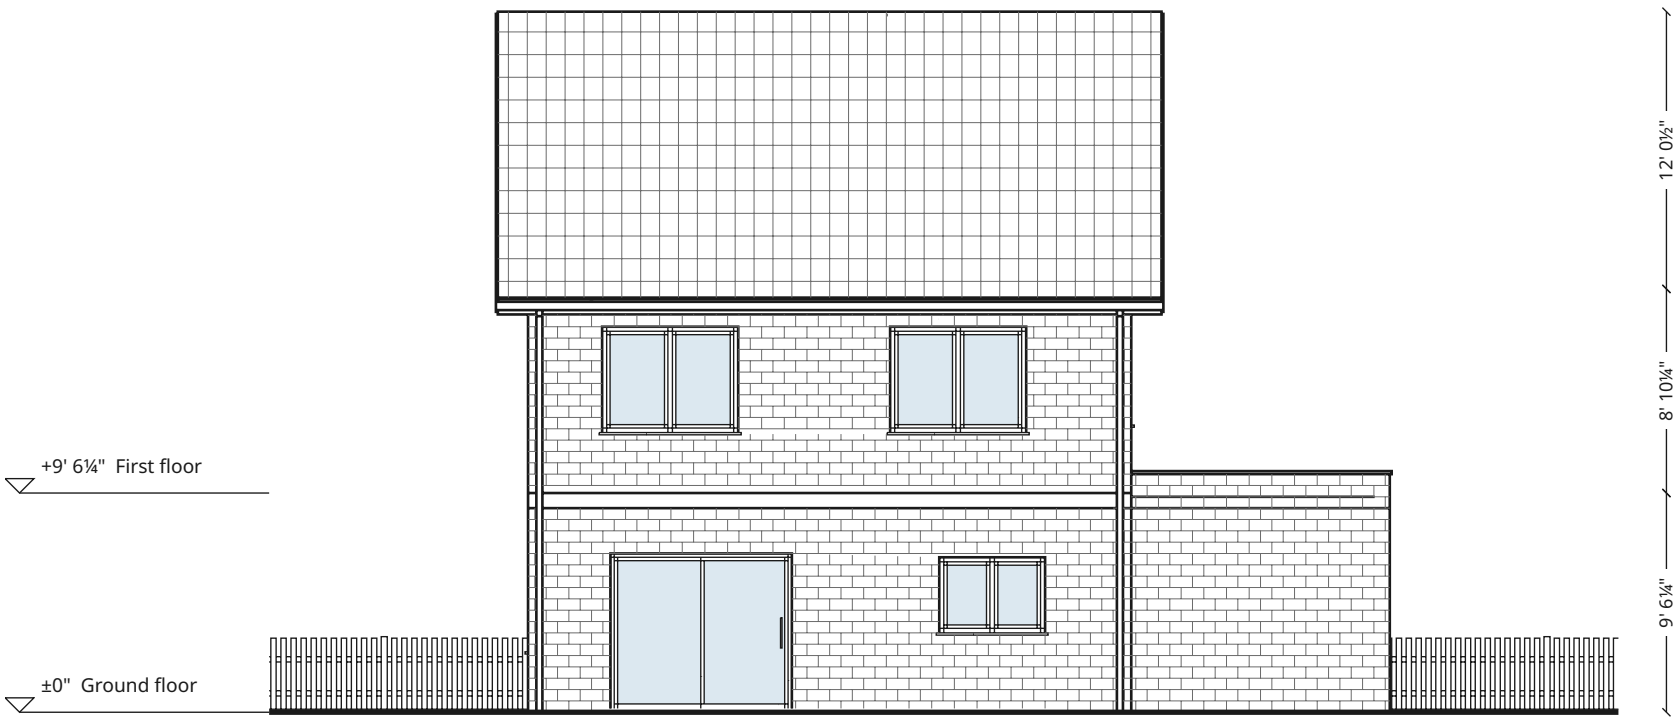

North elevation

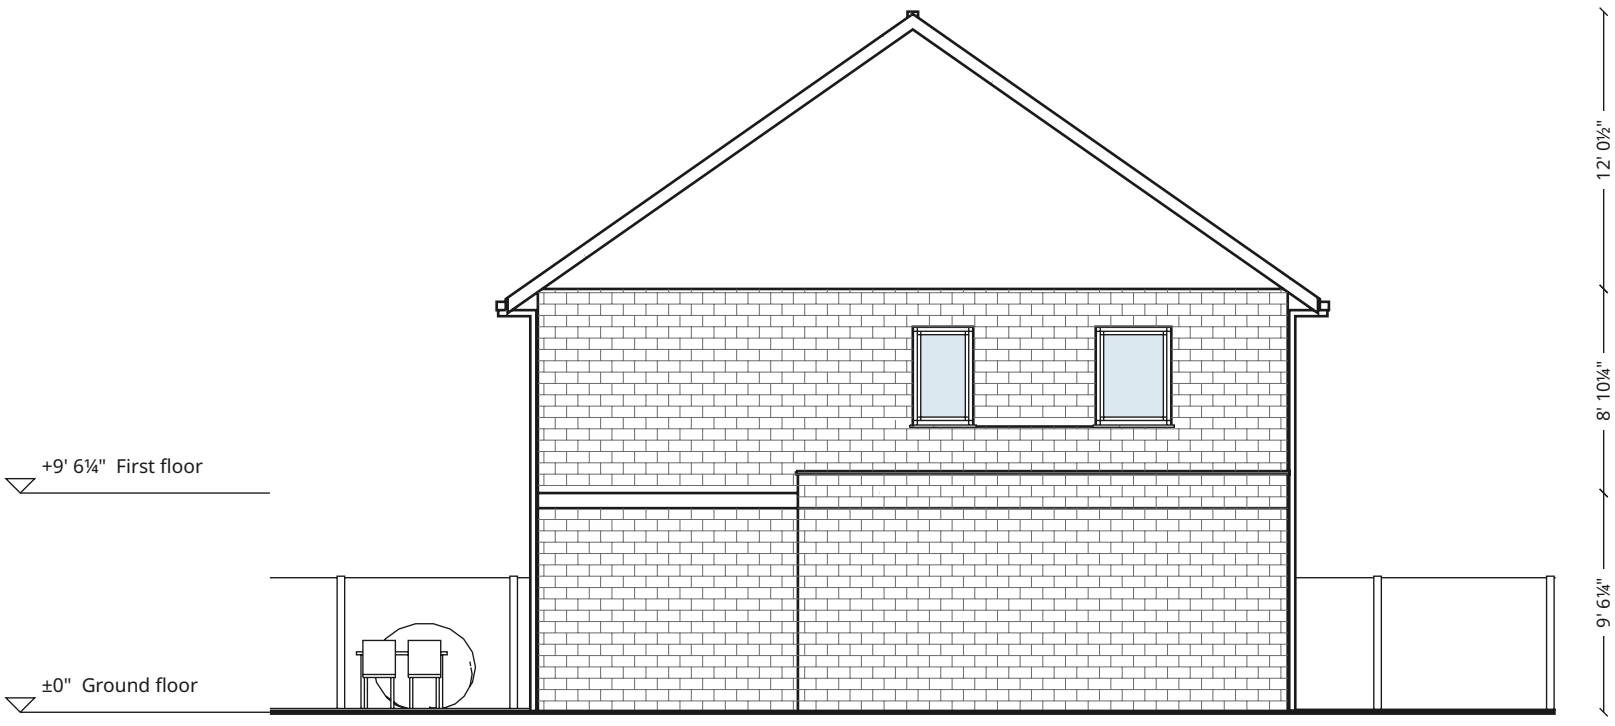

West elevation

Ground

The solid line is the ground in front of each side; a dashed line shows the existin...

N

0 4 8 ft

Three-bedroom two-story house

Drawing: North elevation, West elevation	Sheet: 4 / 4
Client	Scale: 1:100 (Tabloid)
Drawn by	Date: 2026-11-16