


Rooms	
Hall	13.39 m²
Shower room	7.96 m²
Office	10.61 m²
Living and kitchen	39.55 m²
Total	**71.52 m²**

N

0 1 2 m

Three-story house

Drawing Ground floor	Sheet 1 / 5
Client	Scale 1:100 (A3)
Drawn by	Date 2026-11-16

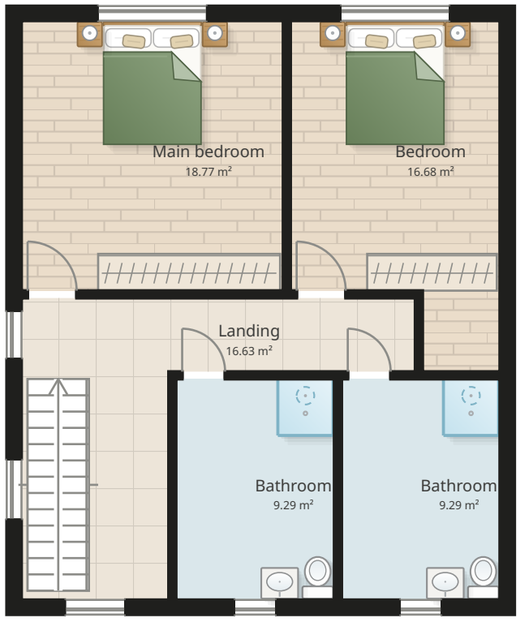

Rooms


Landing	16.63 m²
Bathroom	9.29 m²
Bathroom	9.29 m²
Main bedroom	18.77 m²
Bedroom	16.68 m²
Total	**70.66 m²**

N

0 1 2 m

Three-story house

Drawing: First floor	Sheet: 2 / 5
Client	Scale: 1:100 (A3)
Drawn by	Date: 2026-11-16

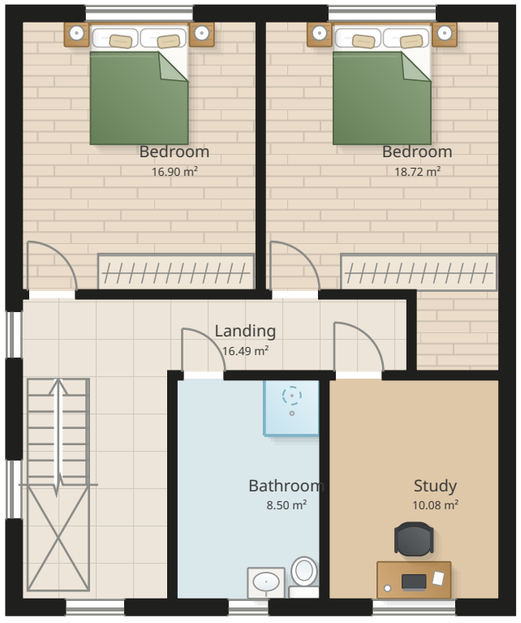

Rooms


Landing	16.49 m²
Bathroom	8.50 m²
Study	10.08 m²
Bedroom	16.90 m²
Bedroom	18.72 m²
Total	**70.68 m²**

N


0 1 2 m

Three-story house

Drawing: Second floor	Sheet: 3 / 5
Client	Scale: 1:100 (A3)
Drawn by	Date: 2026-11-16

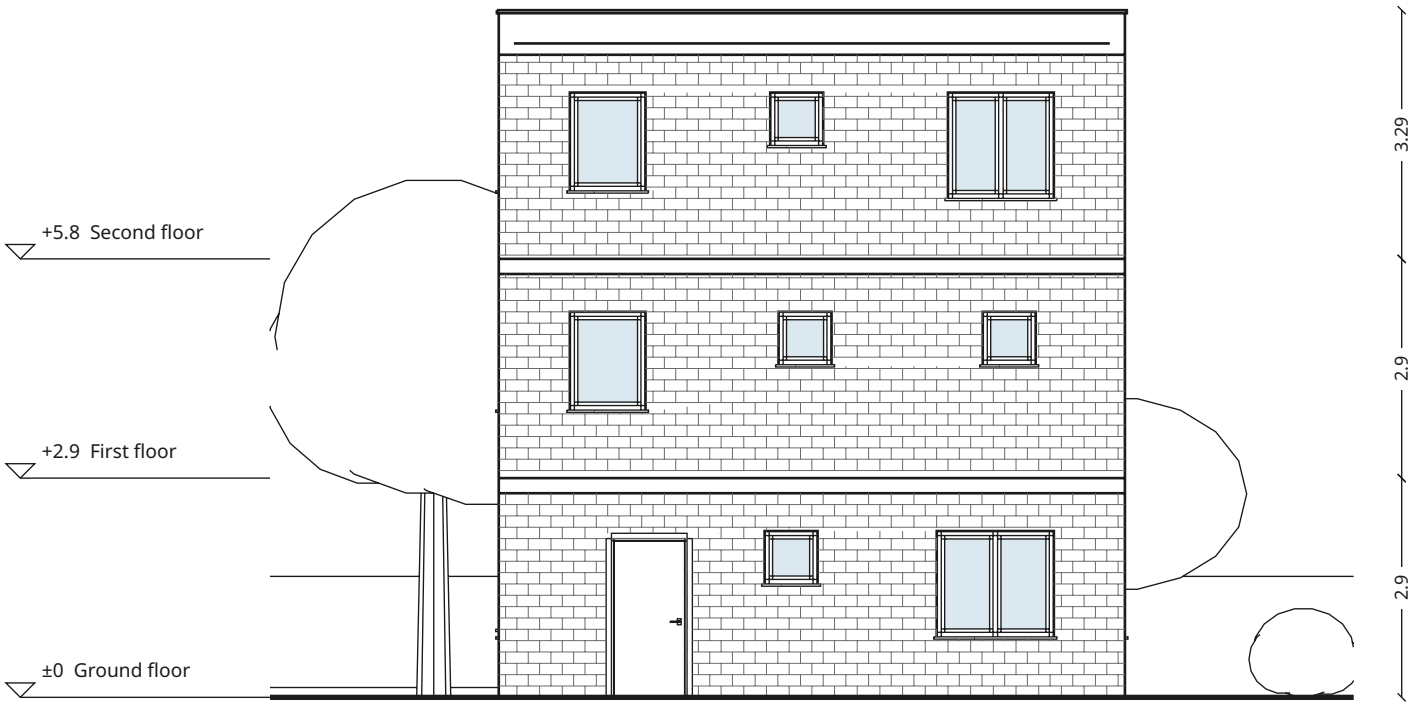

South elevation

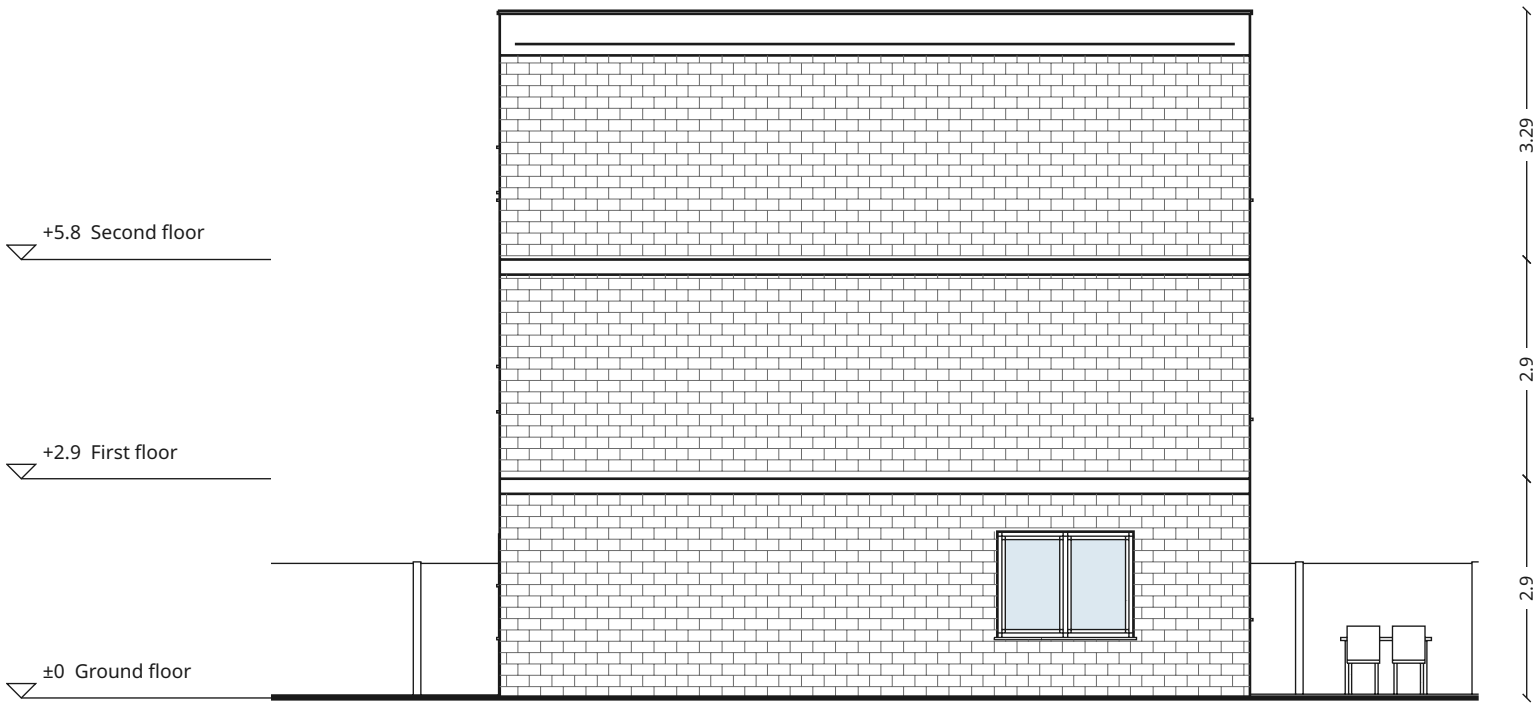

East elevation


Ground
The solid line is the ground in front of each side; a dashed line shows the existing ground whe...

N


0 1 2 m

Three-story house

Drawing: South elevation, East elevation	Sheet: 4 / 5
Client:	Scale: 1:100 (A3)
Drawn by:	Date: 2026-11-16

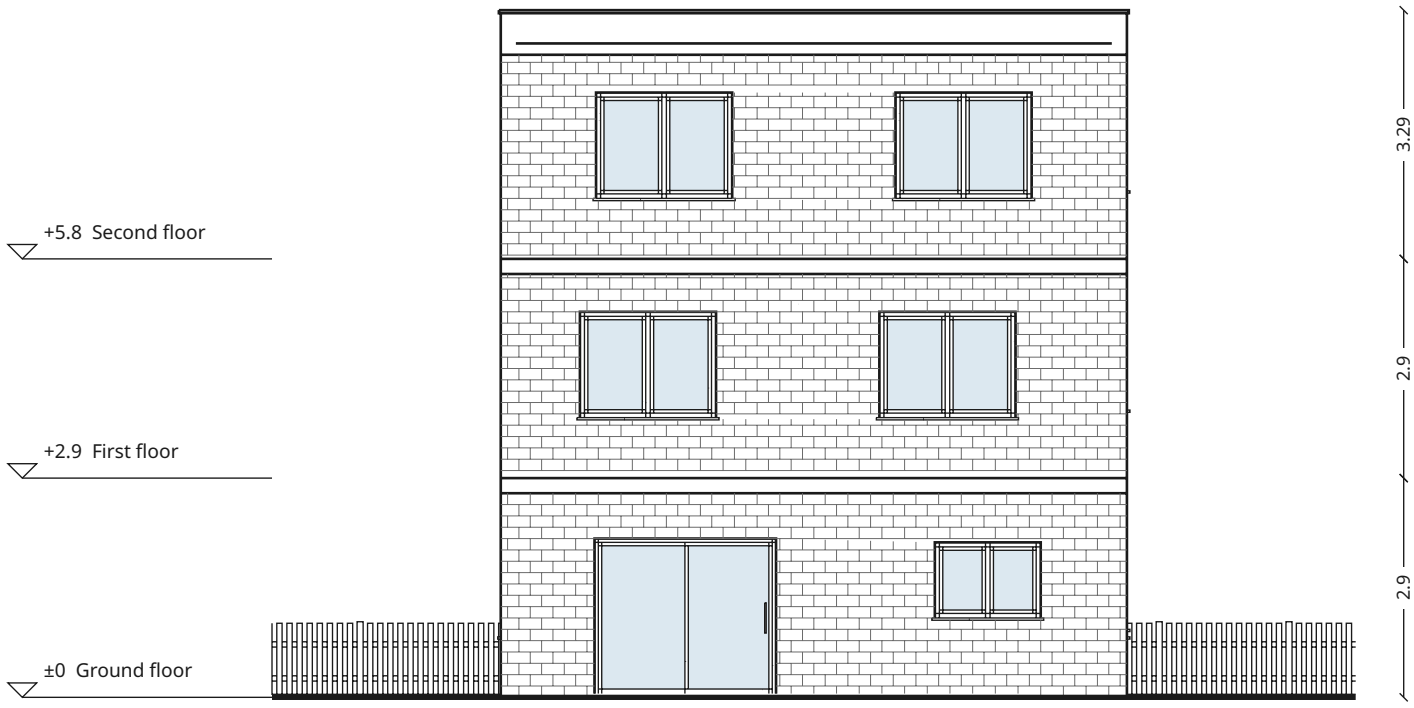

North elevation

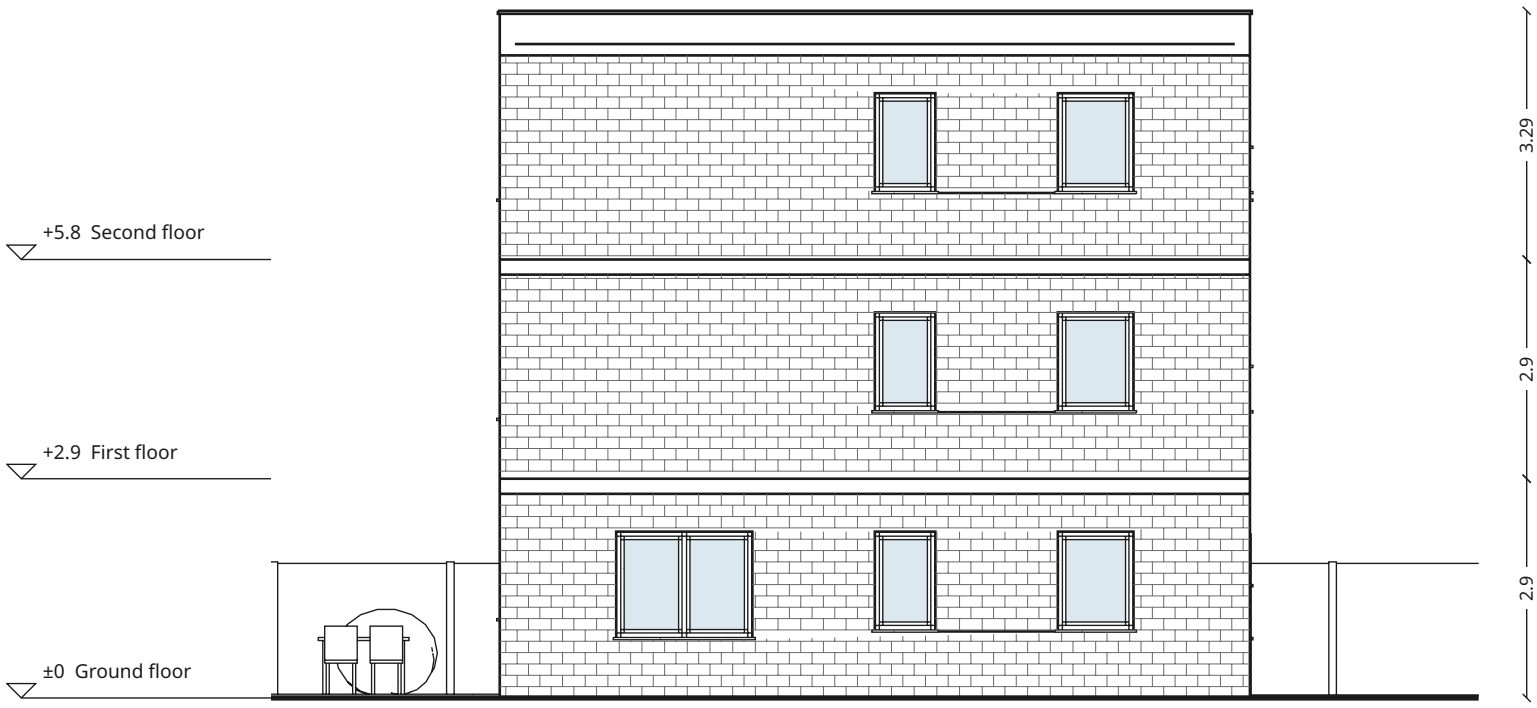

West elevation

Ground
The solid line is the ground in front of each side; a dashed line shows the existing ground whe...

N

0 1 2 m

Three-story house

Drawing: North elevation, West elevation	Sheet: 5 / 5
Client	Scale: 1:100 (A3)
Drawn by	Date: 2026-11-16