


Rooms	
Hall	144.2 ft²
Shower room	85.7 ft²
Office	114.3 ft²
Living and kitchen	425.7 ft²
Total	**769.8 ft²**

N

0 4 8 ft

Three-story house

Drawing Ground floor	Sheet 1 / 5
Client	Scale 1:100 (Tabloid)
Drawn by	Date 2026-11-16

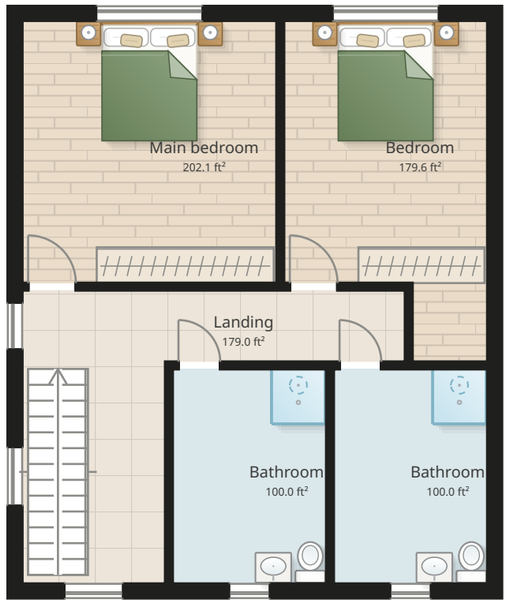

Rooms


Landing	179.0 ft²
Bathroom	100.0 ft²
Bathroom	100.0 ft²
Main bedroom	202.1 ft²
Bedroom	179.6 ft²
Total	**760.6 ft²**

N

0 4 8 ft

Three-story house

Drawing First floor	Sheet 2 / 5
Client	Scale 1:100 (Tabloid)
Drawn by	Date 2026-11-16

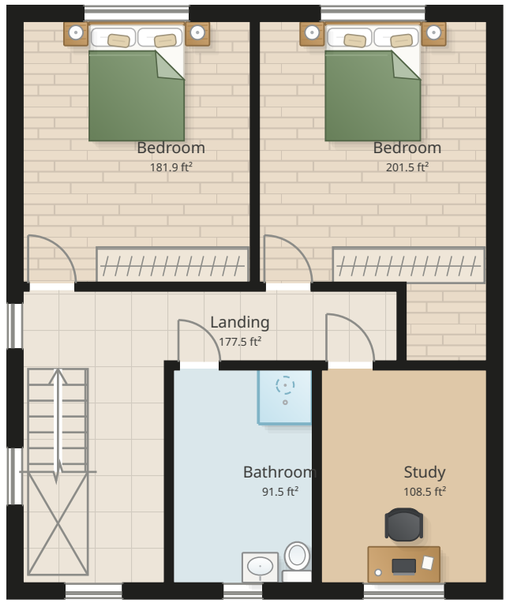

Rooms

Landing	177.5 ft²
Bathroom	91.5 ft²
Study	108.5 ft²
Bedroom	181.9 ft²
Bedroom	201.5 ft²
Total	**760.8 ft²**

N


0 4 8 ft

Three-story house

Drawing Second floor	Sheet 3 / 5
Client	Scale 1:100 (Tabloid)
Drawn by	Date 2026-11-16



South elevation

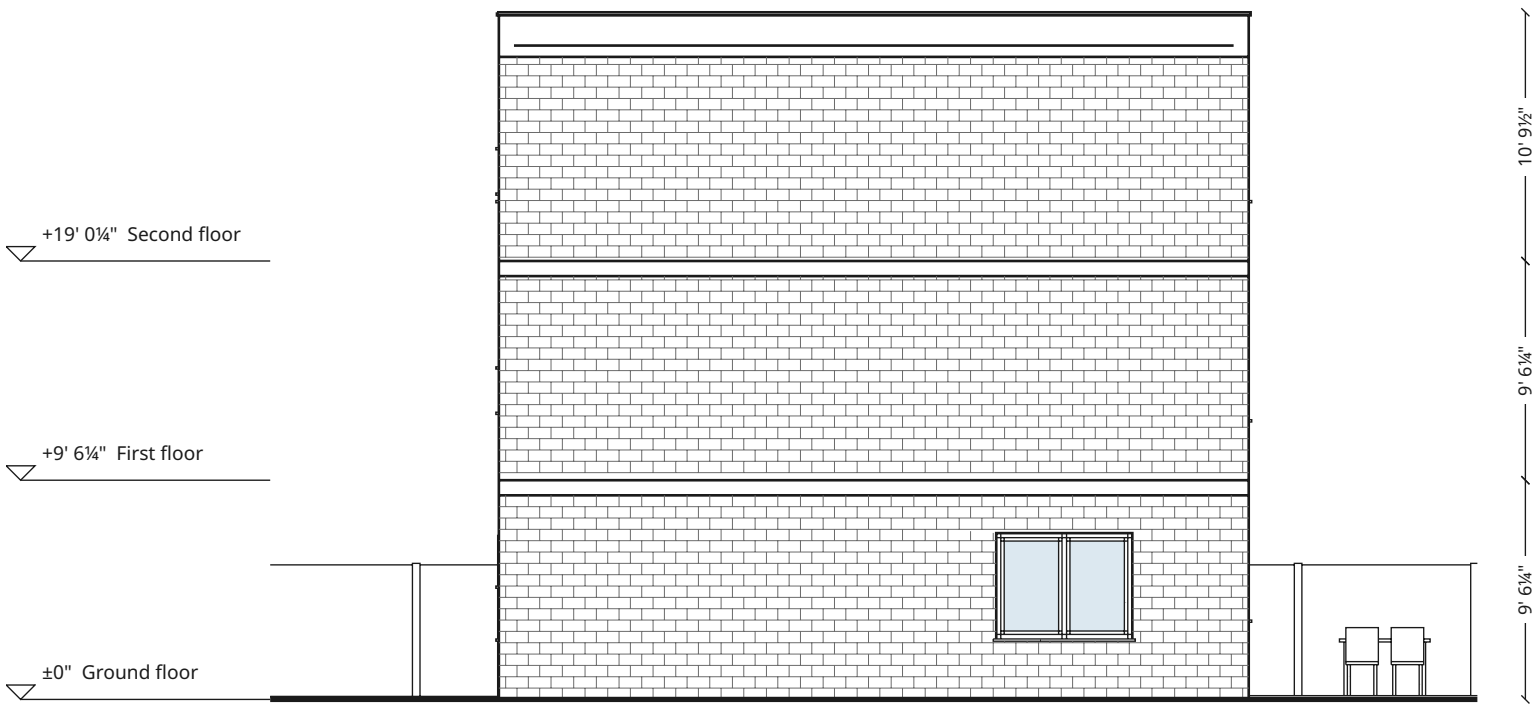

East elevation


Ground
The solid line is the ground in front of each side; a dashed line shows the existin...

N


0 4 8 ft

Three-story house

Drawing South elevation, East elevation	Sheet 4 / 5
Client	Scale 1:100 (Tabloid)
Drawn by	Date 2026-11-16

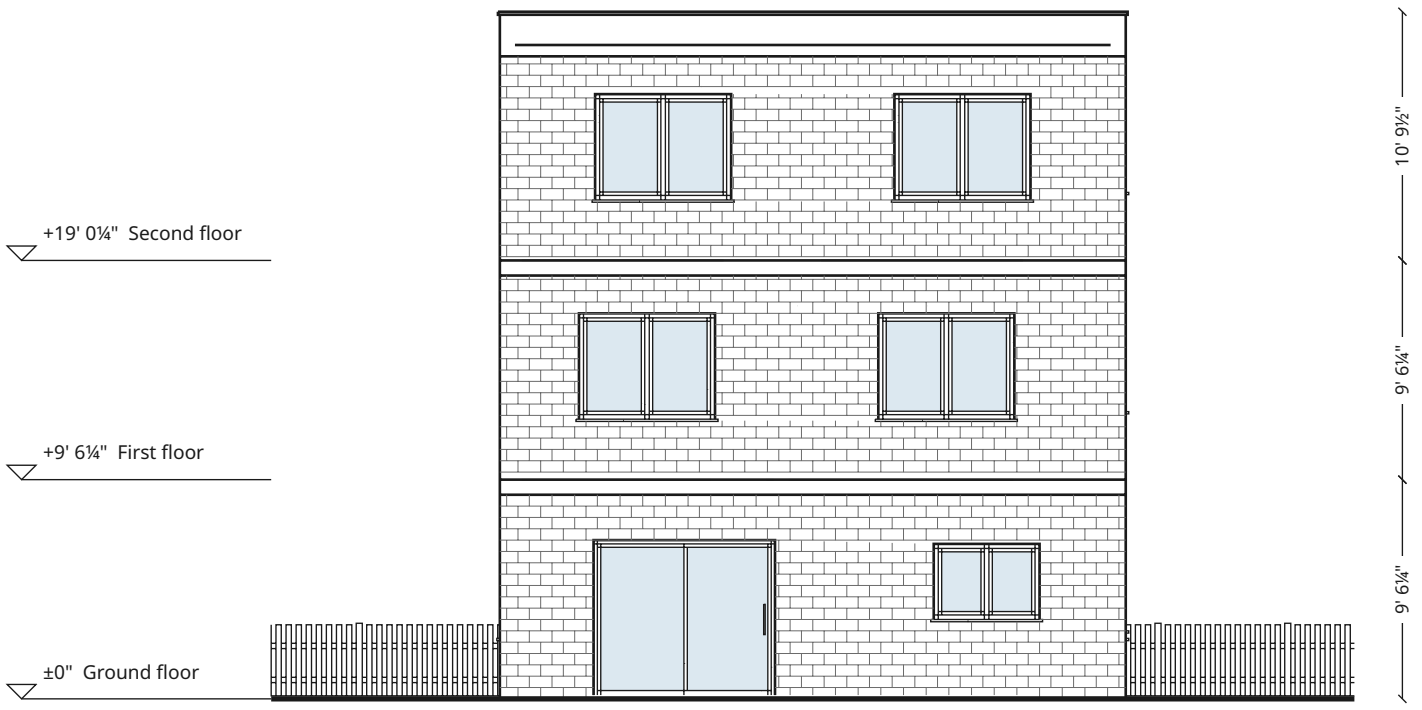

North elevation

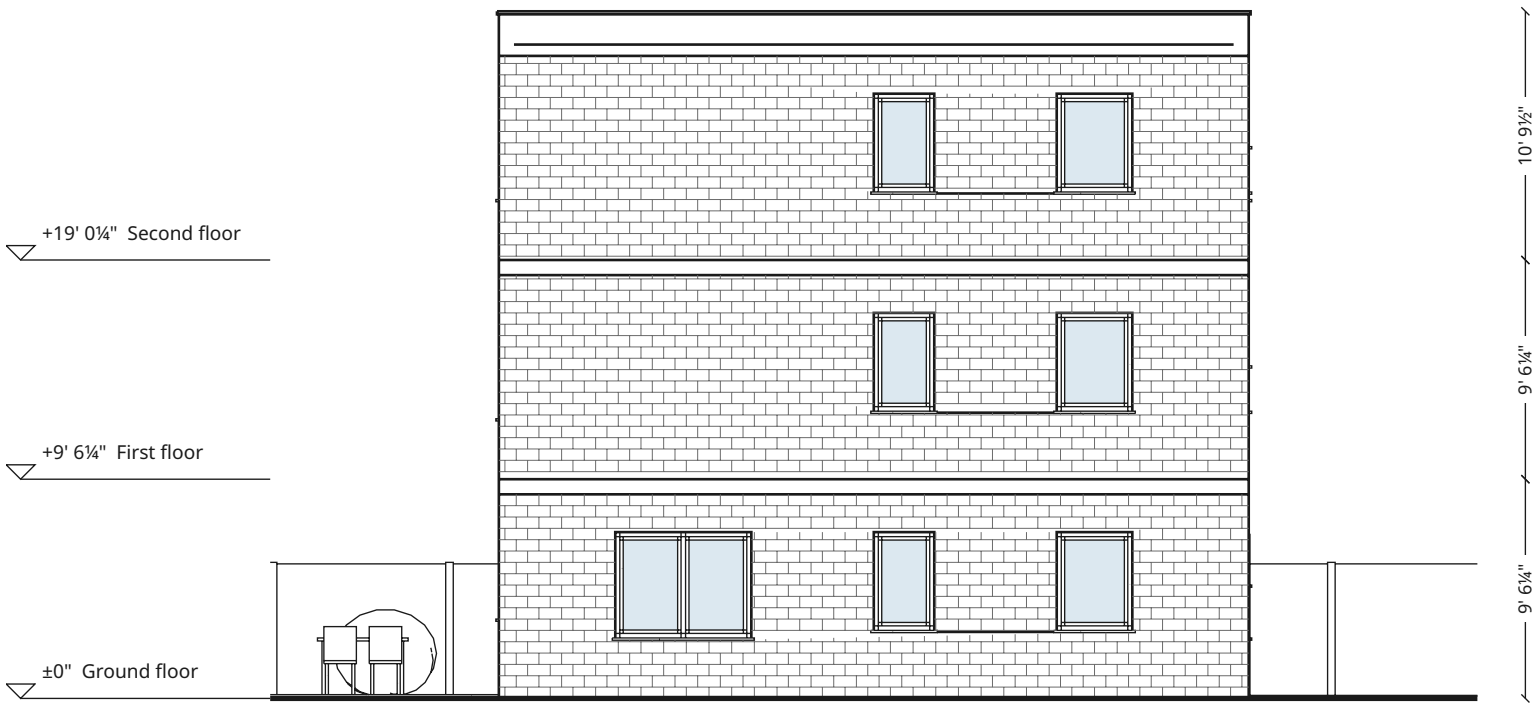

West elevation

Ground
The solid line is the ground in front of each side; a dashed line shows the existin...

N

0 4 8 ft

Three-story house

Drawing: North elevation, West elevation	Sheet: 5 / 5
Client:	Scale: 1:100 (Tabloid)
Drawn by:	Date: 2026-11-16