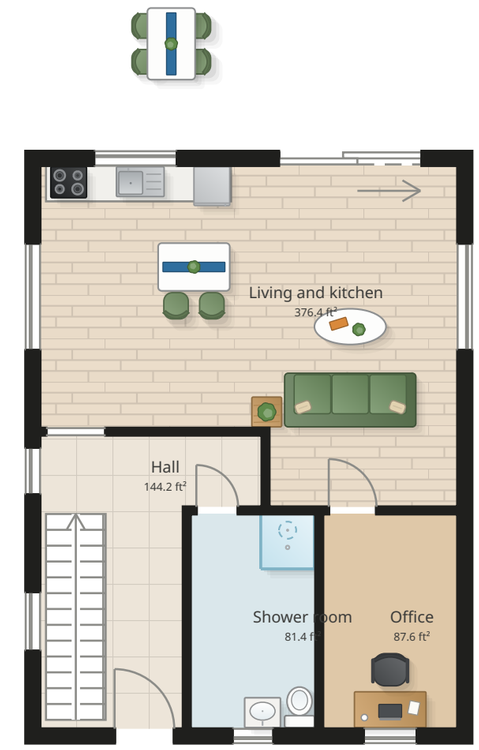



Rooms


| | |
|---|---|
| Hall | 144.2 ft² |
| Shower room | 81.4 ft² |
| Office | 87.6 ft² |
| Living and kitchen | 376.4 ft² |
| **Total** | **689.5 ft²** |

N

0 4 8 ft

# Two-bedroom two-story house

| | |
|---|---|
| Drawing<br>Ground floor | Sheet<br>1 / 4 |
| Client | Scale<br>1:100 (Tabloid) |
| Drawn by | Date<br>2026-11-16 |

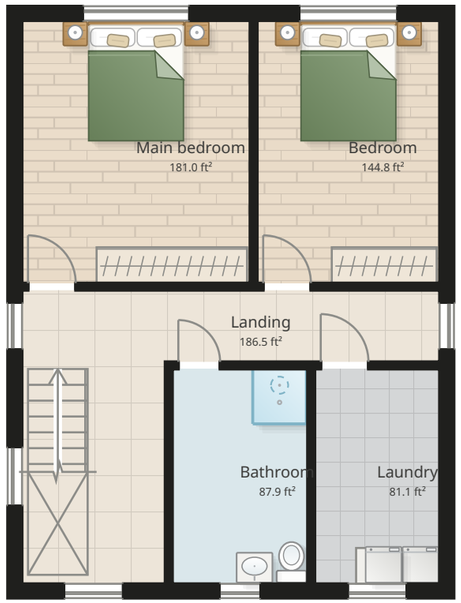


Rooms


| | |
|---|---|
| Landing | 186.5 ft² |
| Bathroom | 87.9 ft² |
| Laundry | 81.1 ft² |
| Main bedroom | 181.0 ft² |
| Bedroom | 144.8 ft² |
| **Total** | **681.3 ft²** |

N


0 4 8 ft

# Two-bedroom two-story house

| | |
|---|---|
| Drawing<br>First floor | Sheet<br>2 / 4 |
| Client | Scale<br>1:100 (Tabloid) |
| Drawn by | Date<br>2026-11-16 |

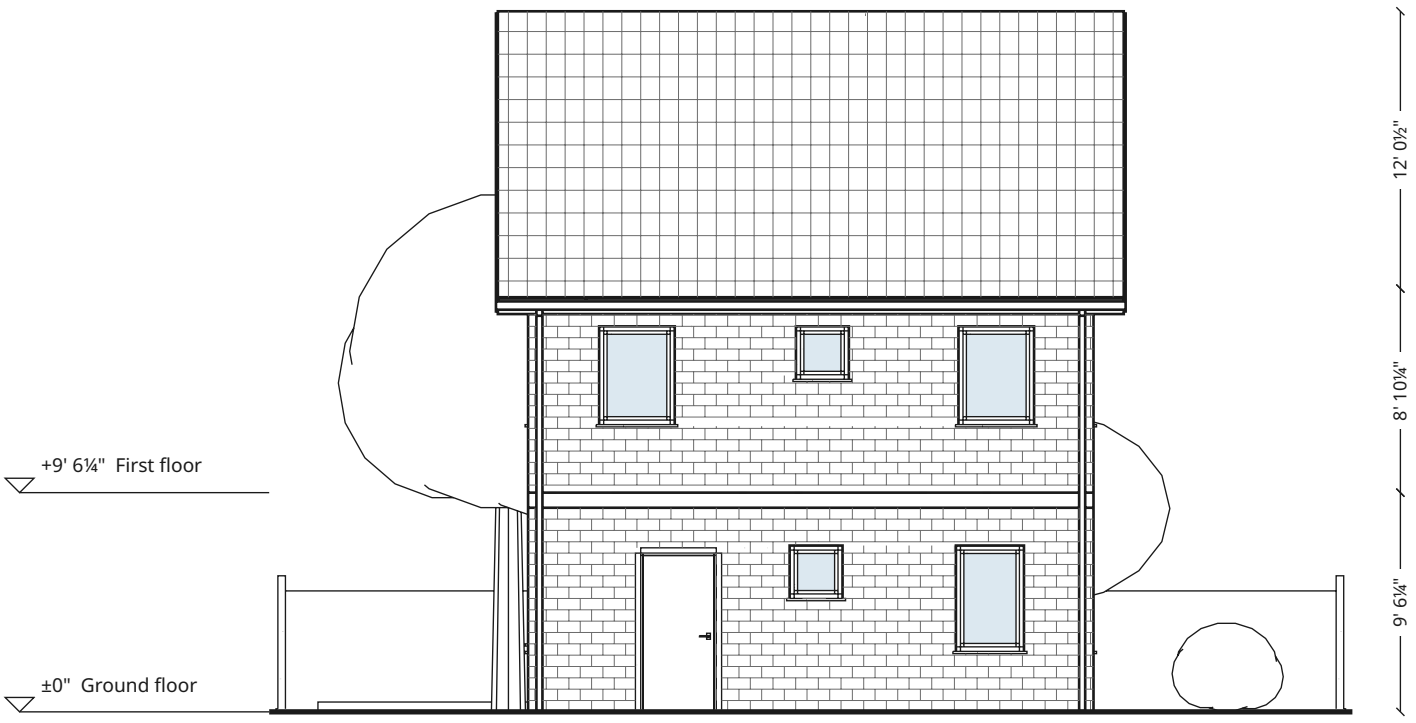


South elevation

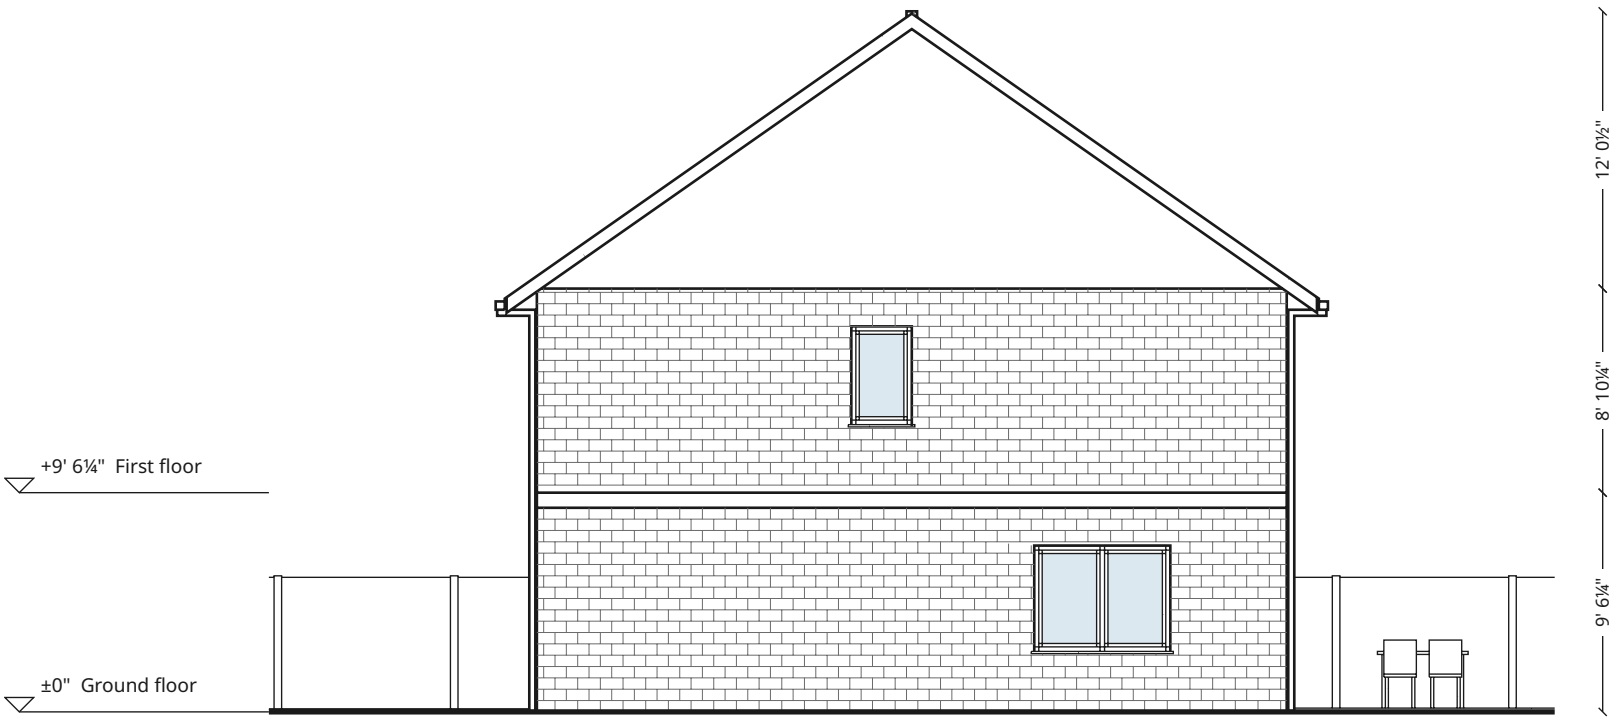


East elevation


Ground
The solid line is the ground in front of each side; a dashed line shows the existin...

N

0 4 8 ft

**Two-bedroom two-story house**

| | |
|---|---|
| Drawing: South elevation, East elevation | Sheet: 3 / 4 |
| Client: | Scale: 1:100 (Tabloid) |
| Drawn by: | Date: 2026-11-16 |

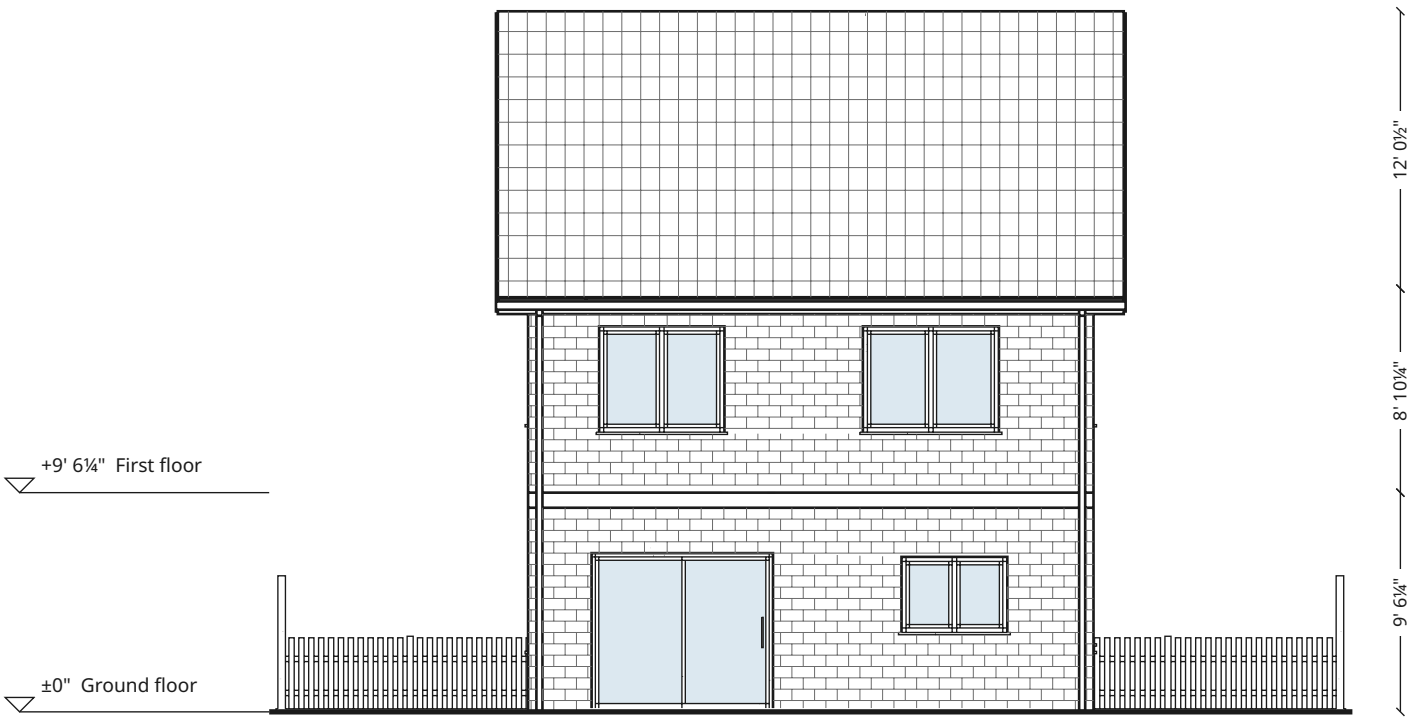


North elevation




West elevation

Ground
The solid line is the ground in front of each side; a dashed line shows the existin...

N

0 4 8 ft

**Two-bedroom two-story house**

| | |
|---|---|
| Drawing: North elevation, West elevation | Sheet: 4 / 4 |
| Client | Scale: 1:100 (Tabloid) |
| Drawn by | Date: 2026-11-16 |