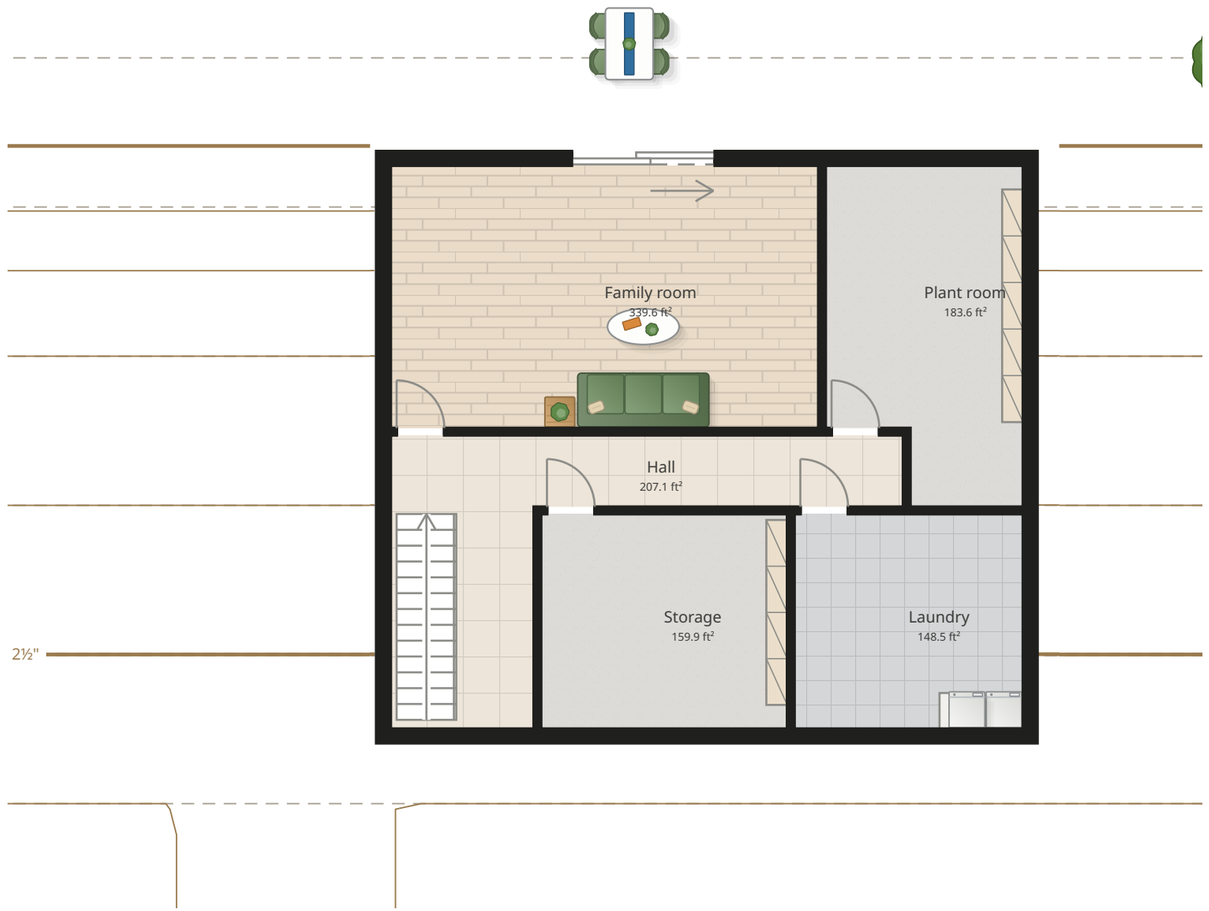


Rooms

Hall	207.1 ft²
Storage	159.9 ft²
Laundry	148.5 ft²
Family room	339.6 ft²
Plant room	183.6 ft²
Total	**1038.7 ft²**

N

0 4 8 ft

House with a walk-out basement

Drawing Garden level	Sheet 1 / 7
Client	Scale 1:100 (Tabloid)
Drawn by	Date 2026-11-16



Rooms


Hall	144.2 ft²
Shower room	101.7 ft²
Office	206.7 ft²
Living and kitchen	598.1 ft²
Garage	213.1 ft²
Total	**1263.8 ft²**

N

0 4 8 ft

House with a walk-out basement

Drawing Entrance level	Sheet 2 / 7
Client	Scale 1:100 (Tabloid)
Drawn by	Date 2026-11-16

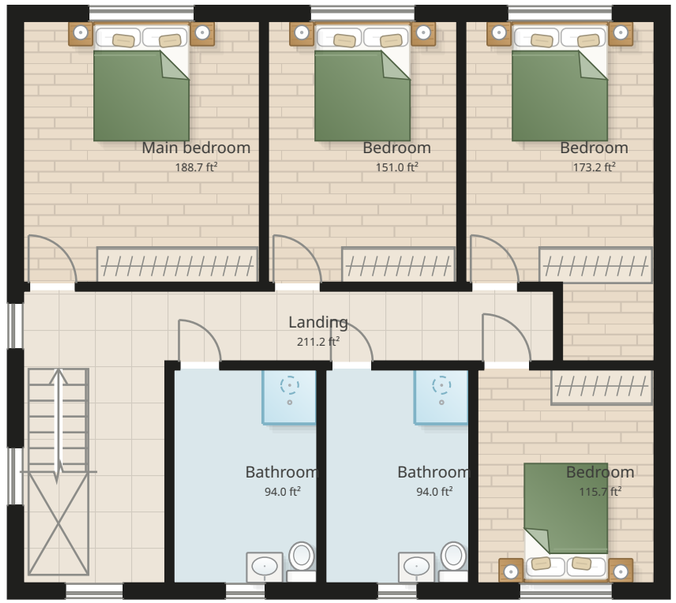

Rooms


Landing	211.2 ft²
Bathroom	94.0 ft²
Bathroom	94.0 ft²
Bedroom	115.7 ft²
Main bedroom	188.7 ft²
Bedroom	151.0 ft²
Bedroom	173.2 ft²
Total	**1028.0 ft²**

N

0 4 8 ft

House with a walk-out basement

Drawing: Upper floor	Sheet: 3 / 7
Client:	Scale: 1:100 (Tabloid)
Drawn by:	Date: 2026-11-16

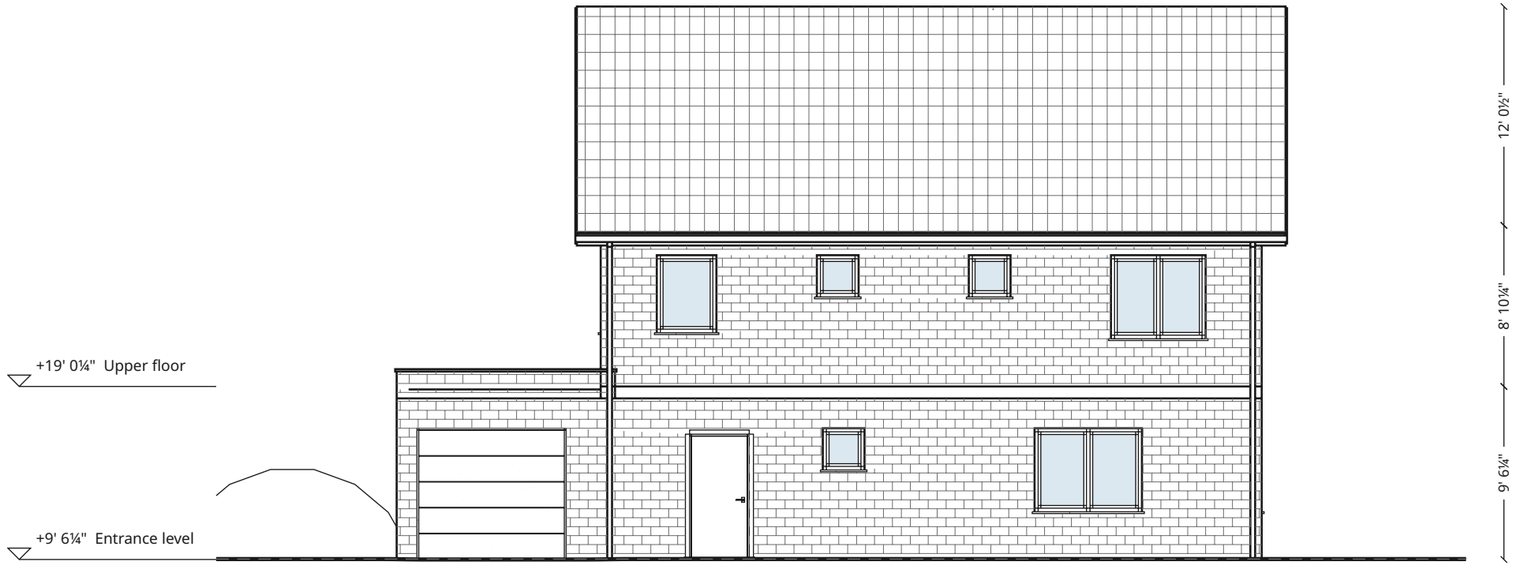

South elevation


Ground
The solid line is the ground in front of each side; a dashed line shows the existing ground where the site has spot heights.

N

0 4 8 ft

House with a walk-out basement

Drawing: South elevation	Sheet: 4 / 7
Client	Scale: 1:100 (Tabloid)
Drawn by	Date: 2026-11-16

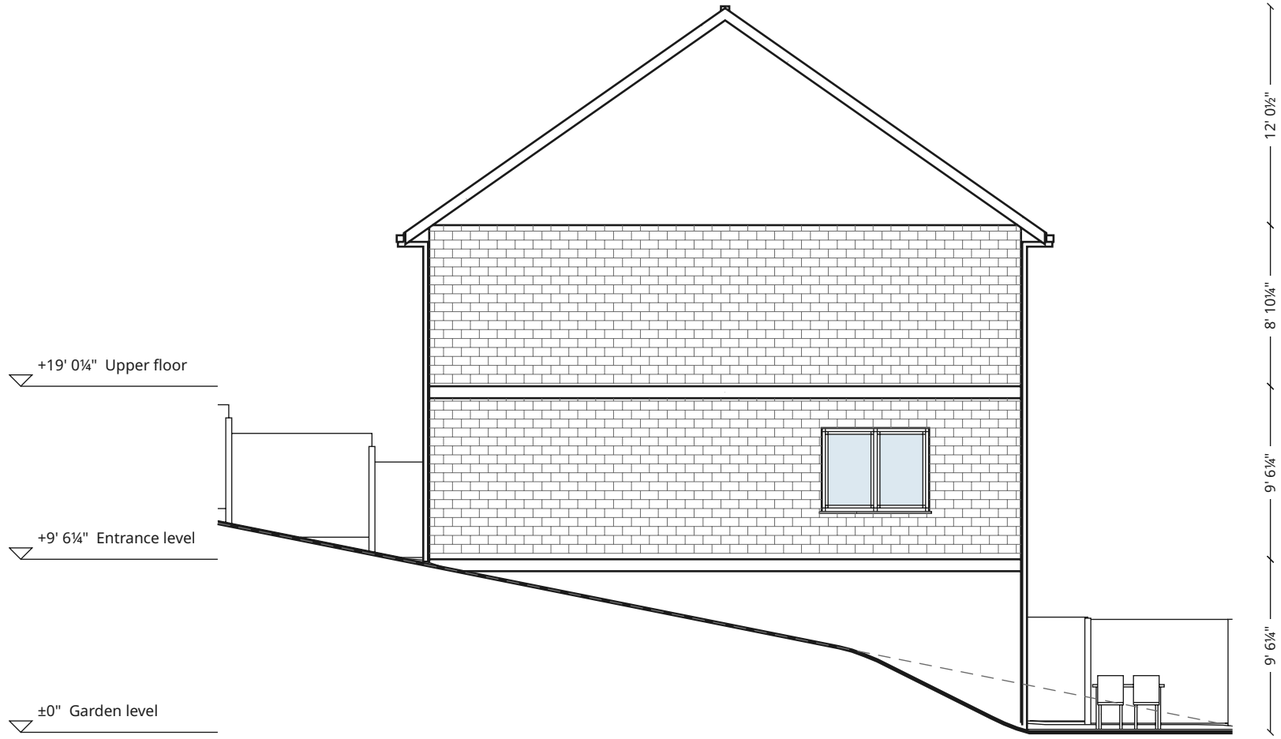

East elevation

Ground


The solid line is the ground in front of each side; a dashed line shows the existing ground where the site has spot heights.

N

0 4 8 ft

House with a walk-out basement

Drawing: East elevation	Sheet: 5 / 7
Client:	Scale: 1:100 (Tabloid)
Drawn by:	Date: 2026-11-16

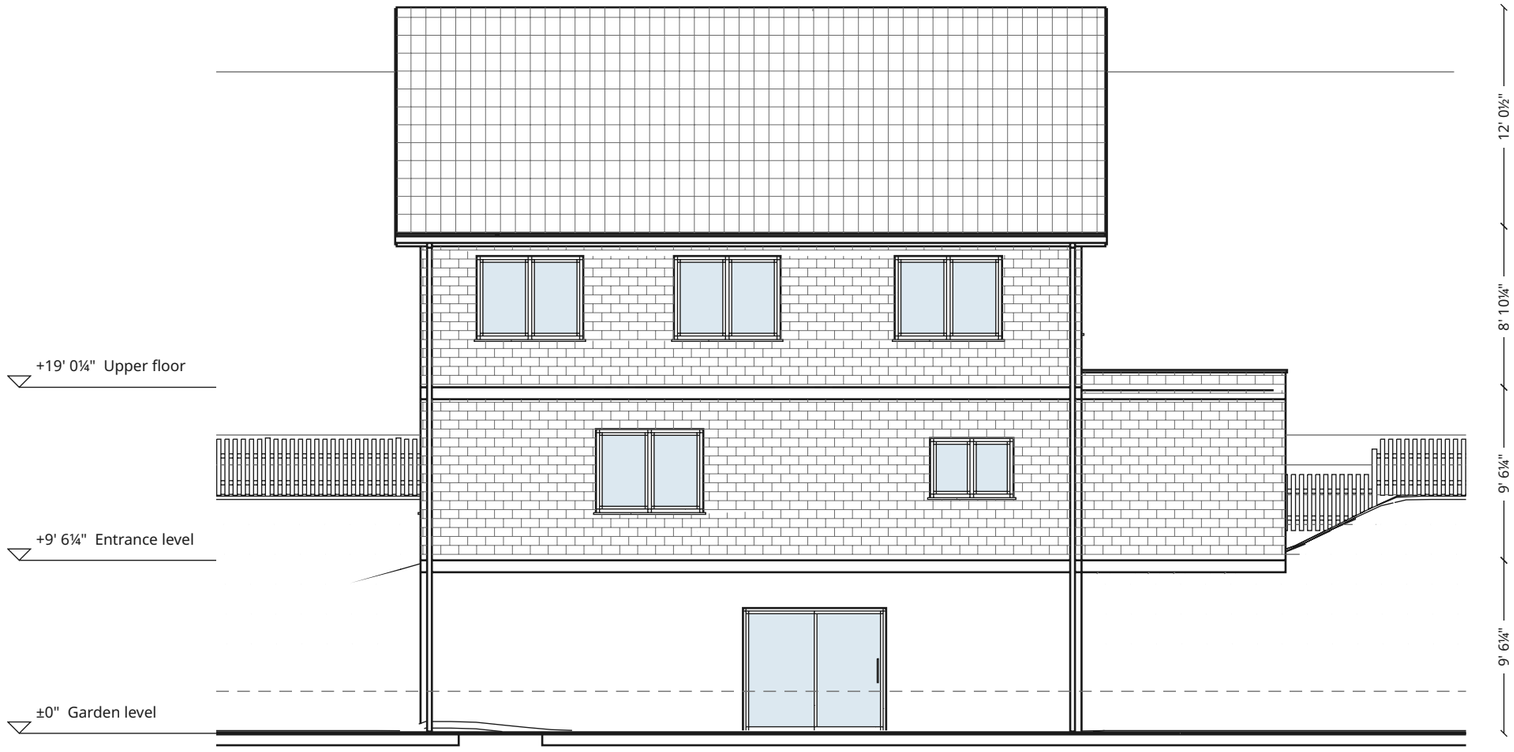

North elevation

Ground


The solid line is the ground in front of each side; a dashed line shows the existing ground where the site has spot heights.

N

0 4 8 ft

House with a walk-out basement

Drawing: North elevation	Sheet: 6 / 7
Client:	Scale: 1:100 (Tabloid)
Drawn by:	Date: 2026-11-16

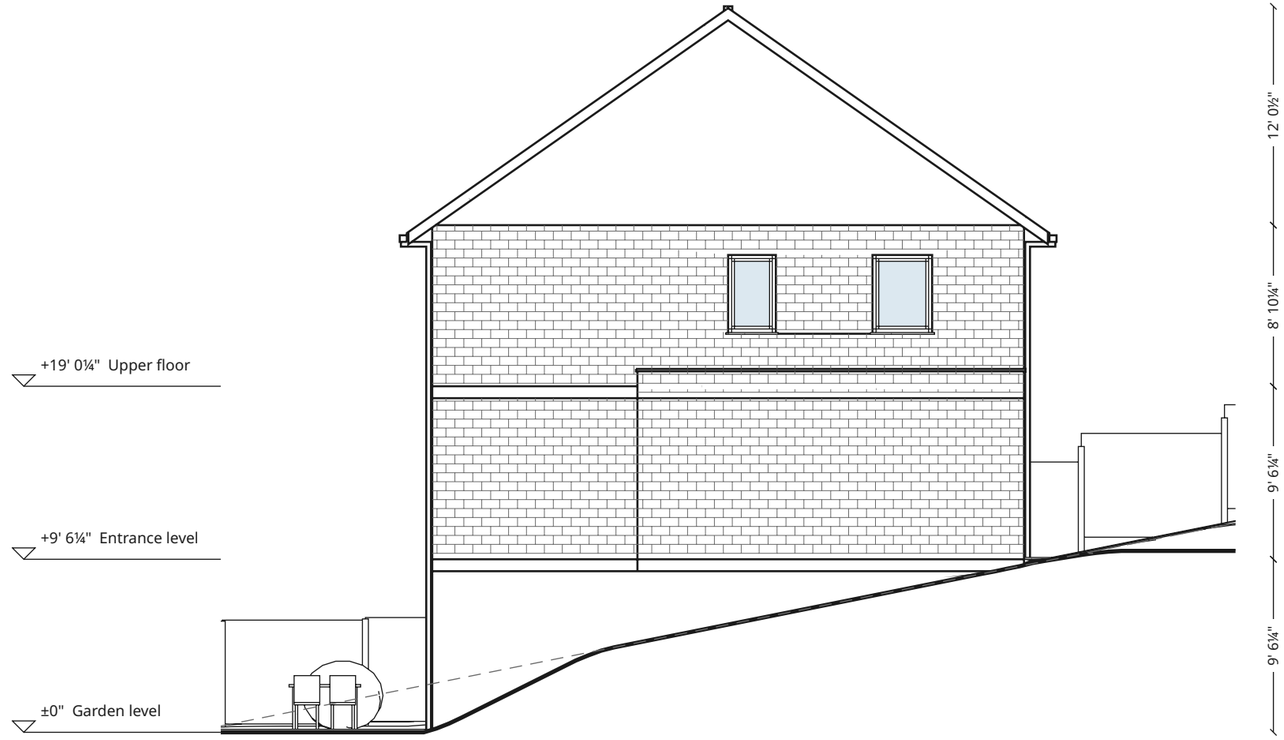

West elevation

Ground
The solid line is the ground in front of each side; a dashed line shows the existing ground where the site has spot heights.

N

0 4 8 ft

House with a walk-out basement

Drawing: West elevation	Sheet: 7 / 7
Client:	Scale: 1:100 (Tabloid)
Drawn by:	Date: 2026-11-16