

Rooms


Entry	19.30 m²
Bathroom	7.60 m²
Bathroom	7.60 m²
Bedroom	9.72 m²
Bedroom	9.72 m²
Living and kitchen	37.48 m²
Main bedroom	23.11 m²
Total	**114.52 m²**

N


0 1 2 m

Compact three-bedroom house

Drawing: Ground floor	Sheet: 1 / 3
Client:	Scale: 1:100 (A3)
Drawn by:	Date: 2026-11-16

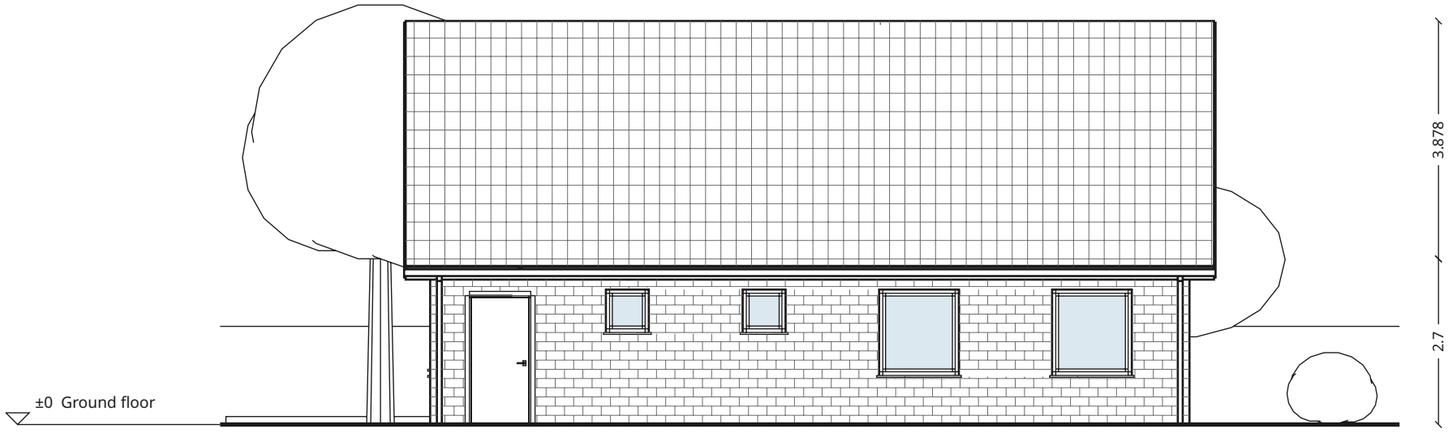

South elevation

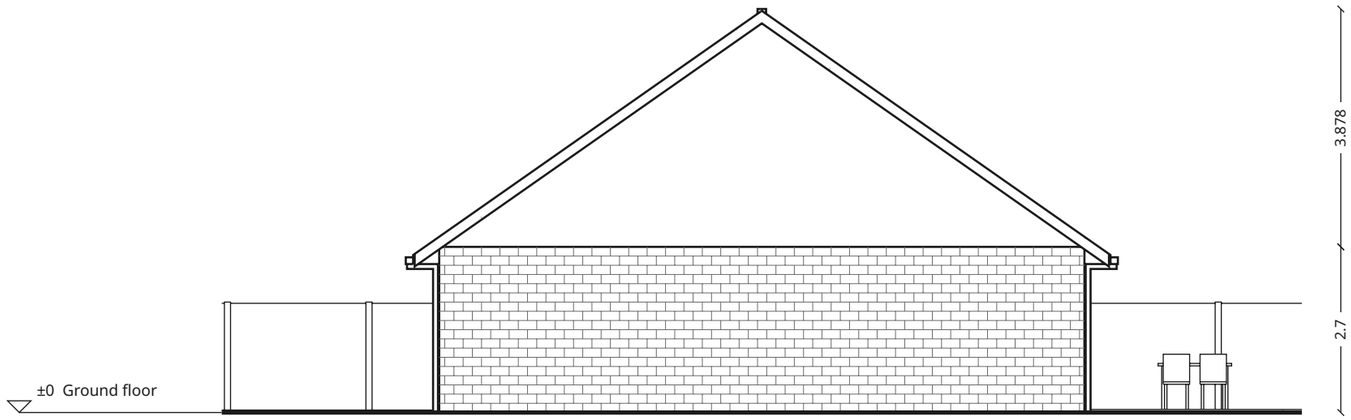

East elevation

Ground


The solid line is the ground in front of each side; a dashed line shows the existing ground where the site has spot heights.

N


0 1 2 m

Compact three-bedroom house

Drawing: South elevation, East elevation	Sheet: 2 / 3
Client:	Scale: 1:100 (A3)
Drawn by:	Date: 2026-11-16

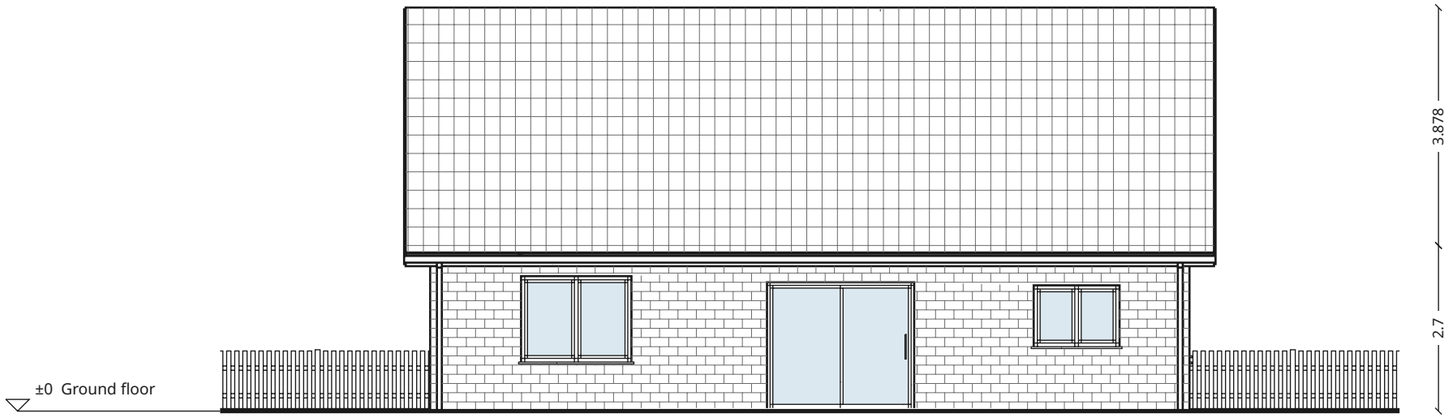

North elevation

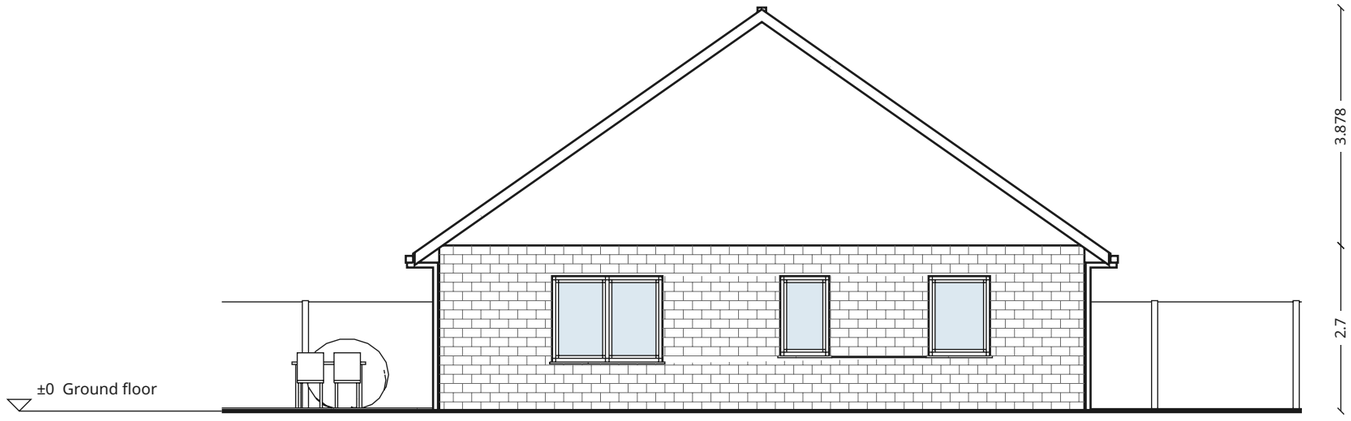

West elevation

Ground

The solid line is the ground in front of each side; a dashed line shows the existing ground where the site has spot heights.

N

0 1 2 m

Compact three-bedroom house

Drawing: North elevation, West elevation	Sheet: 3 / 3
Client:	Scale: 1:100 (A3)
Drawn by:	Date: 2026-11-16