


Rooms			
Entry	56.94 m²	Bathroom	11.70 m²
Office	16.21 m²	Bedroom	26.84 m²
WC	5.76 m²	Main bedroom	34.80 m²
Laundry	13.89 m²	Garage	19.80 m²
Storage	13.89 m²	**Total**	**301.47 m²**
Living and kitchen	30.10 m²		
Bathroom	11.70 m²		
Bathroom	11.70 m²		
Bedroom	18.46 m²		
Bedroom	29.67 m²		

N


0 1 2 m

Courtyard house

Drawing: Ground floor	Sheet: 1 / 3
Client:	Scale: 1:100 (A3)
Drawn by:	Date: 2026-11-16

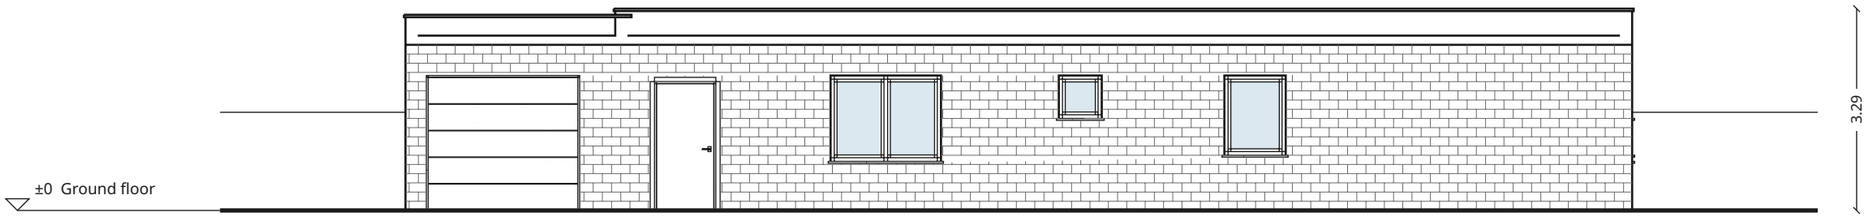

South elevation

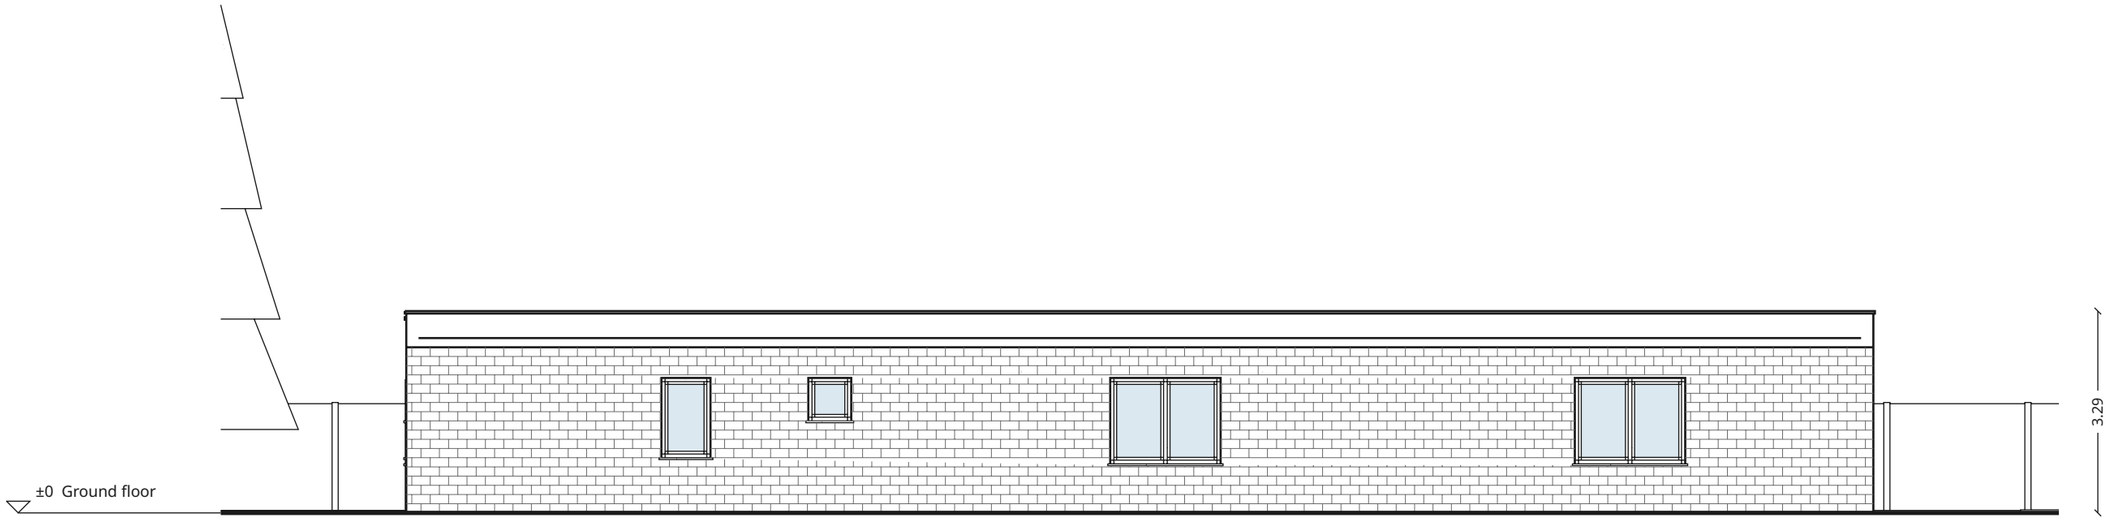

East elevation

Ground


The solid line is the ground in front of each side; a dashed line shows the existing ground where the site has spot heights.

N


0 1 2 m

Courtyard house

Drawing: South elevation, East elevation	Sheet: 2 / 3
Client:	Scale: 1:100 (A3)
Drawn by:	Date: 2026-11-16

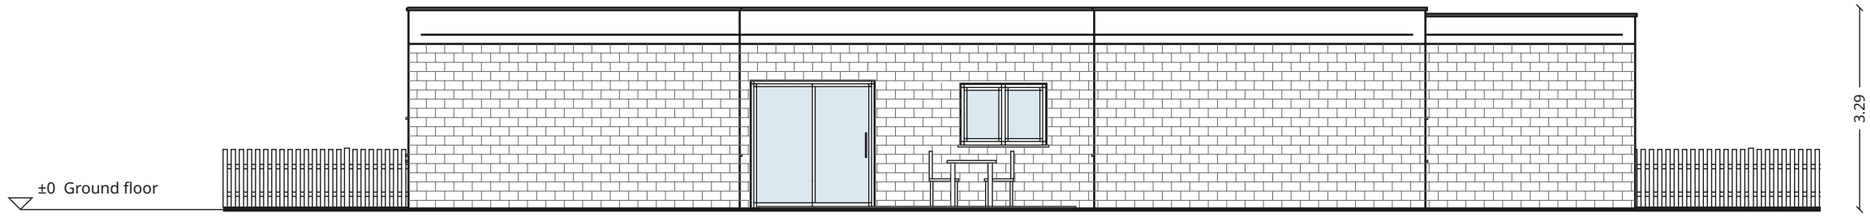

North elevation

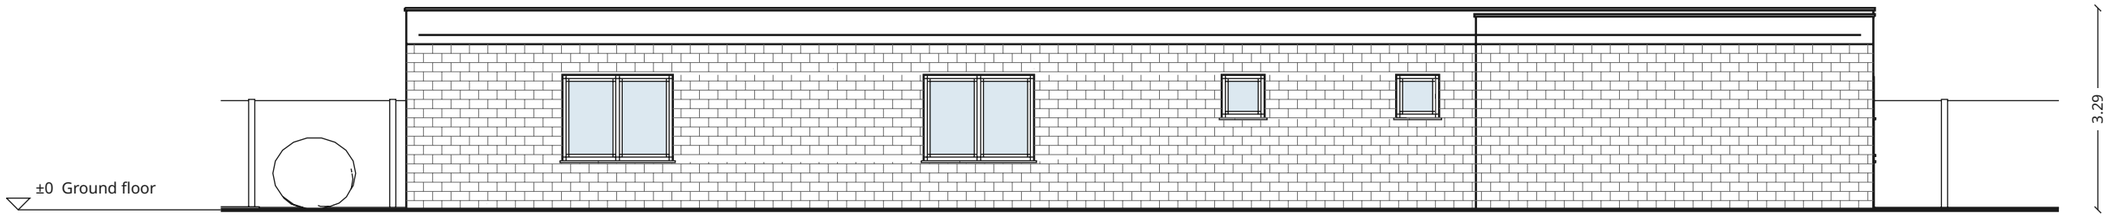

West elevation

Ground

The solid line is the ground in front of each side; a dashed line shows the existing ground where the site has spot heights.

N

0 1 2 m

Courtyard house

Drawing North elevation, West elevation	Sheet 3 / 3
Client	Scale 1:100 (A3)
Drawn by	Date 2026-11-16