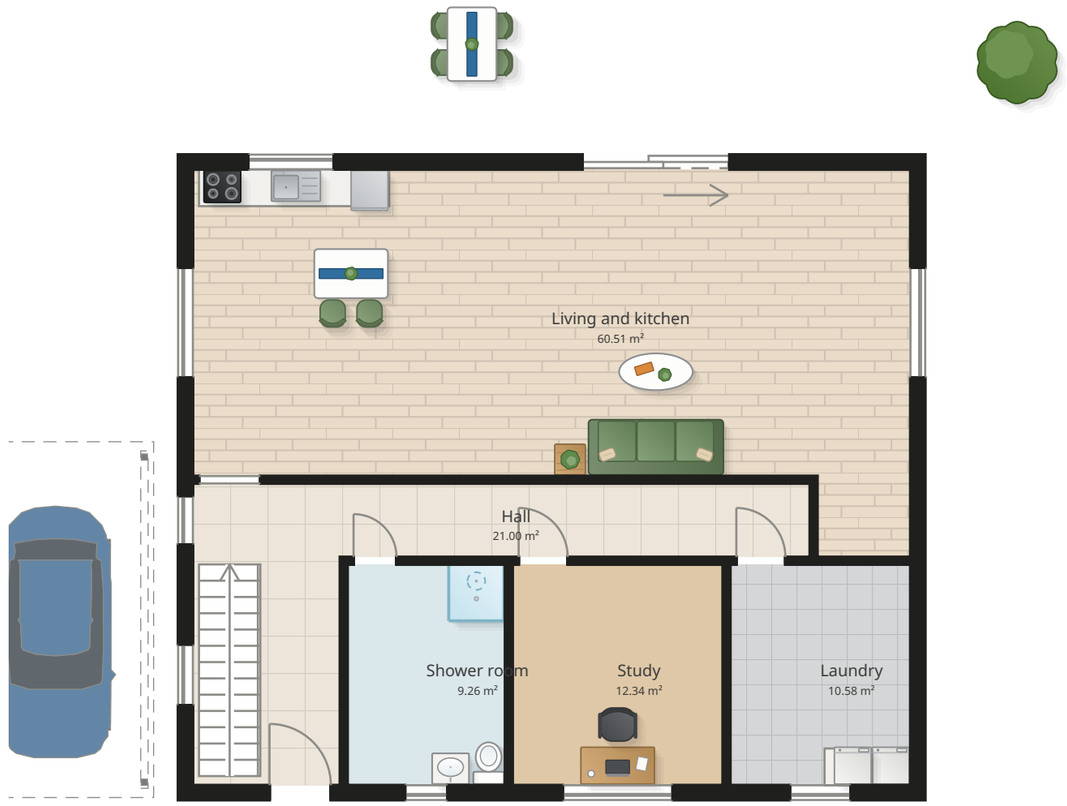


Rooms

Hall	21.00 m²
Shower room	9.26 m²
Study	12.34 m²
Laundry	10.58 m²
Living and kitchen	60.51 m²
Total	**113.69 m²**

N

0 1 2 m

Five-bedroom two-story house

Drawing Ground floor	Sheet 1 / 4
Client	Scale 1:100 (A3)
Drawn by	Date 2026-11-16



Rooms


Landing	21.29 m²
Bathroom	9.96 m²
Bathroom	9.96 m²
Bedroom	12.26 m²
Main bedroom	16.20 m²
Bedroom	13.50 m²
Bedroom	13.50 m²
Bedroom	15.19 m²
Total	**111.86 m²**

N


0 1 2 m

Five-bedroom two-story house

Drawing: First floor	Sheet: 2 / 4
Client:	Scale: 1:100 (A3)
Drawn by:	Date: 2026-11-16

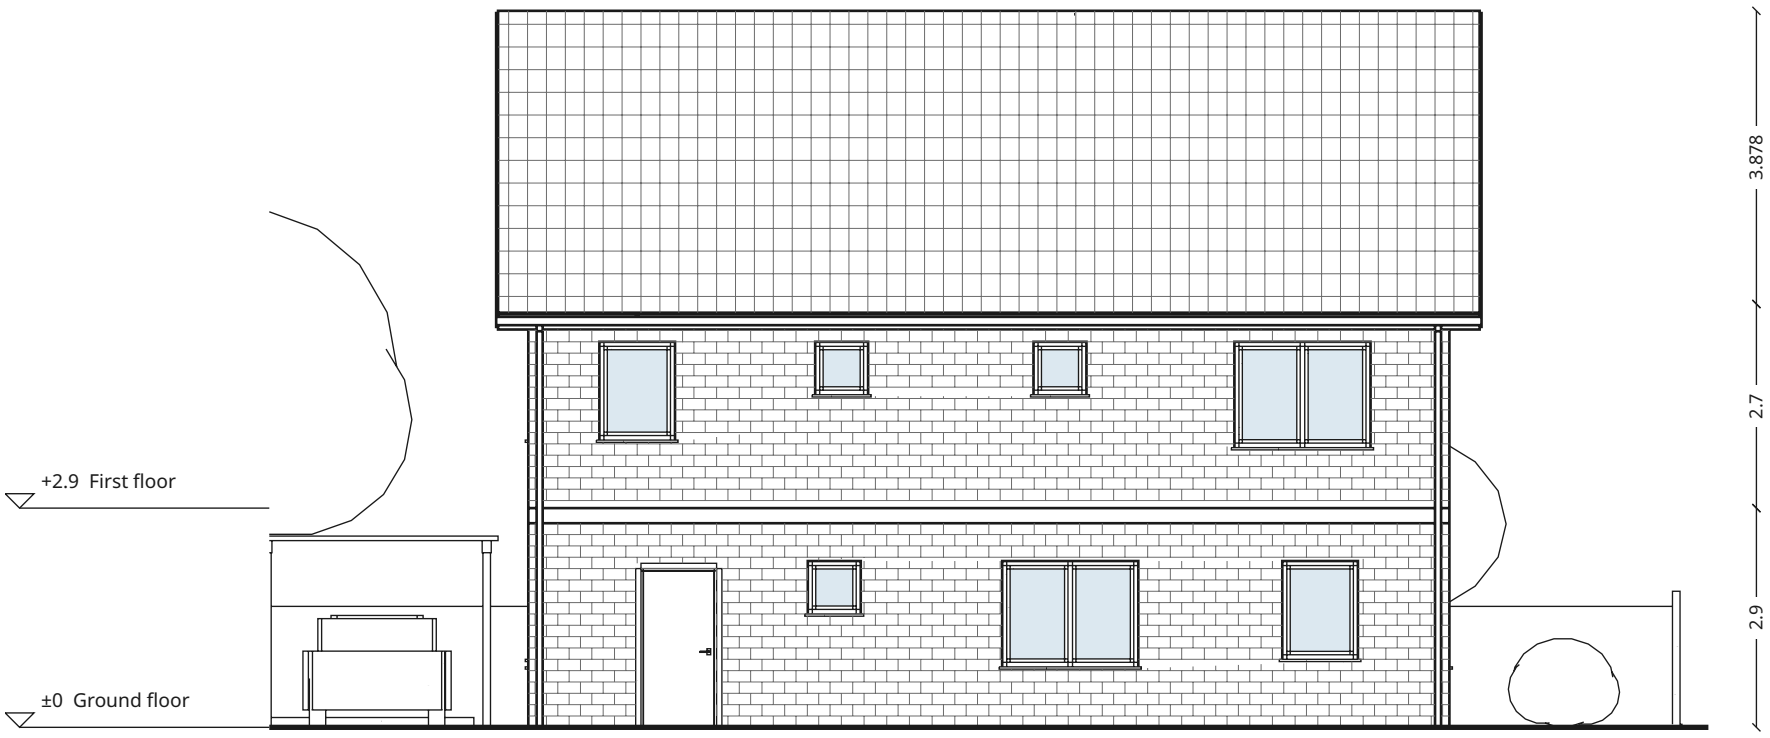

South elevation

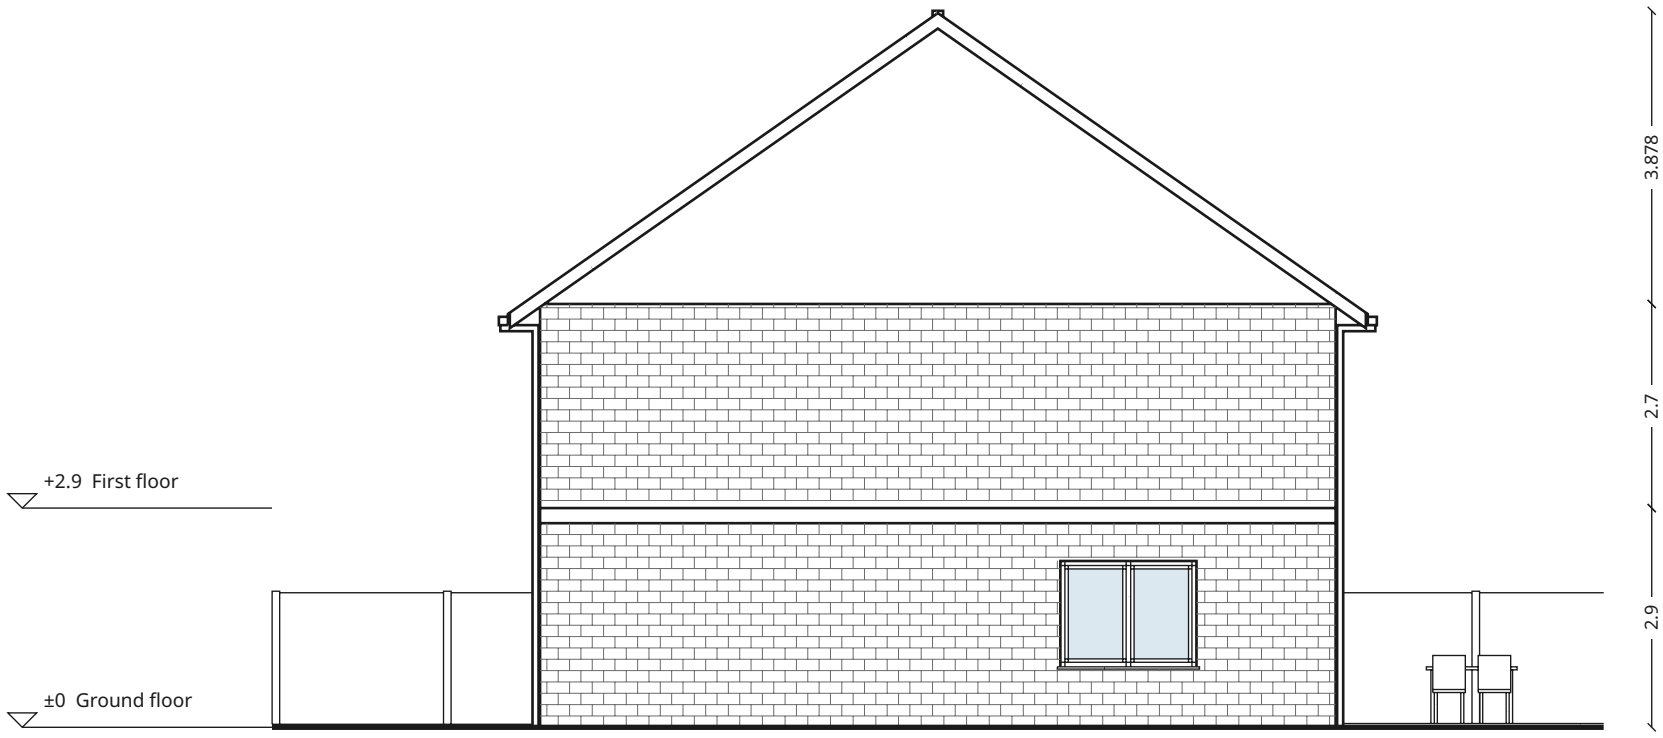

East elevation


Ground
The solid line is the ground in front of each side; a dashed line shows the existing ground whe...

N

0 1 2 m

Five-bedroom two-story house

Drawing: South elevation, East elevation	Sheet: 3 / 4
Client	Scale: 1:100 (A3)
Drawn by	Date: 2026-11-16

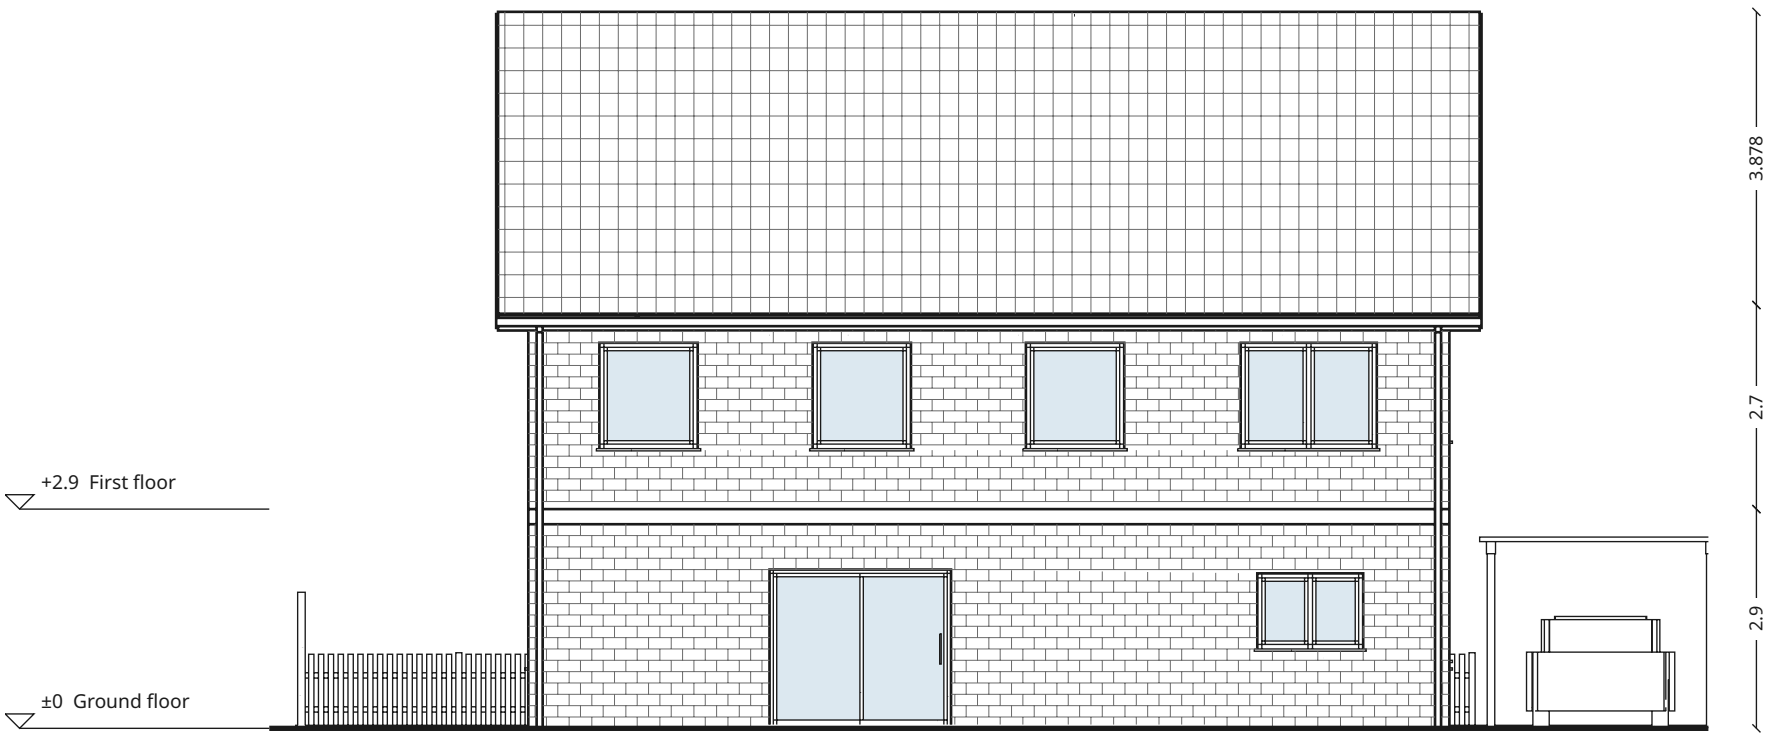

North elevation



West elevation

Ground
The solid line is the ground in front of each side; a dashed line shows the existing ground whe...

N

0 1 2 m

Five-bedroom two-story house

Drawing: North elevation, West elevation	Sheet: 4 / 4
Client	Scale: 1:100 (A3)
Drawn by	Date: 2026-11-16