

Rooms

Hall	13.39 m²
Shower room	9.45 m²
Office	17.41 m²
Living and kitchen	52.70 m²
Garage	19.80 m²
Total	**112.75 m²**

N

0 1 2 m

Four-bedroom family house

Drawing: Ground floor	Sheet: 1 / 4
Client:	Scale: 1:100 (A3)
Drawn by:	Date: 2026-11-16



Rooms

Landing	19.25 m²
Bathroom	8.18 m²
Bathroom	8.18 m²
Bedroom	10.07 m²
Main bedroom	16.69 m²
Bedroom	13.35 m²
Bedroom	15.17 m²
Total	**90.88 m²**

N

0 1 2 m

Four-bedroom family house

Drawing: First floor	Sheet: 2 / 4
Client	Scale: 1:100 (A3)
Drawn by	Date: 2026-11-16

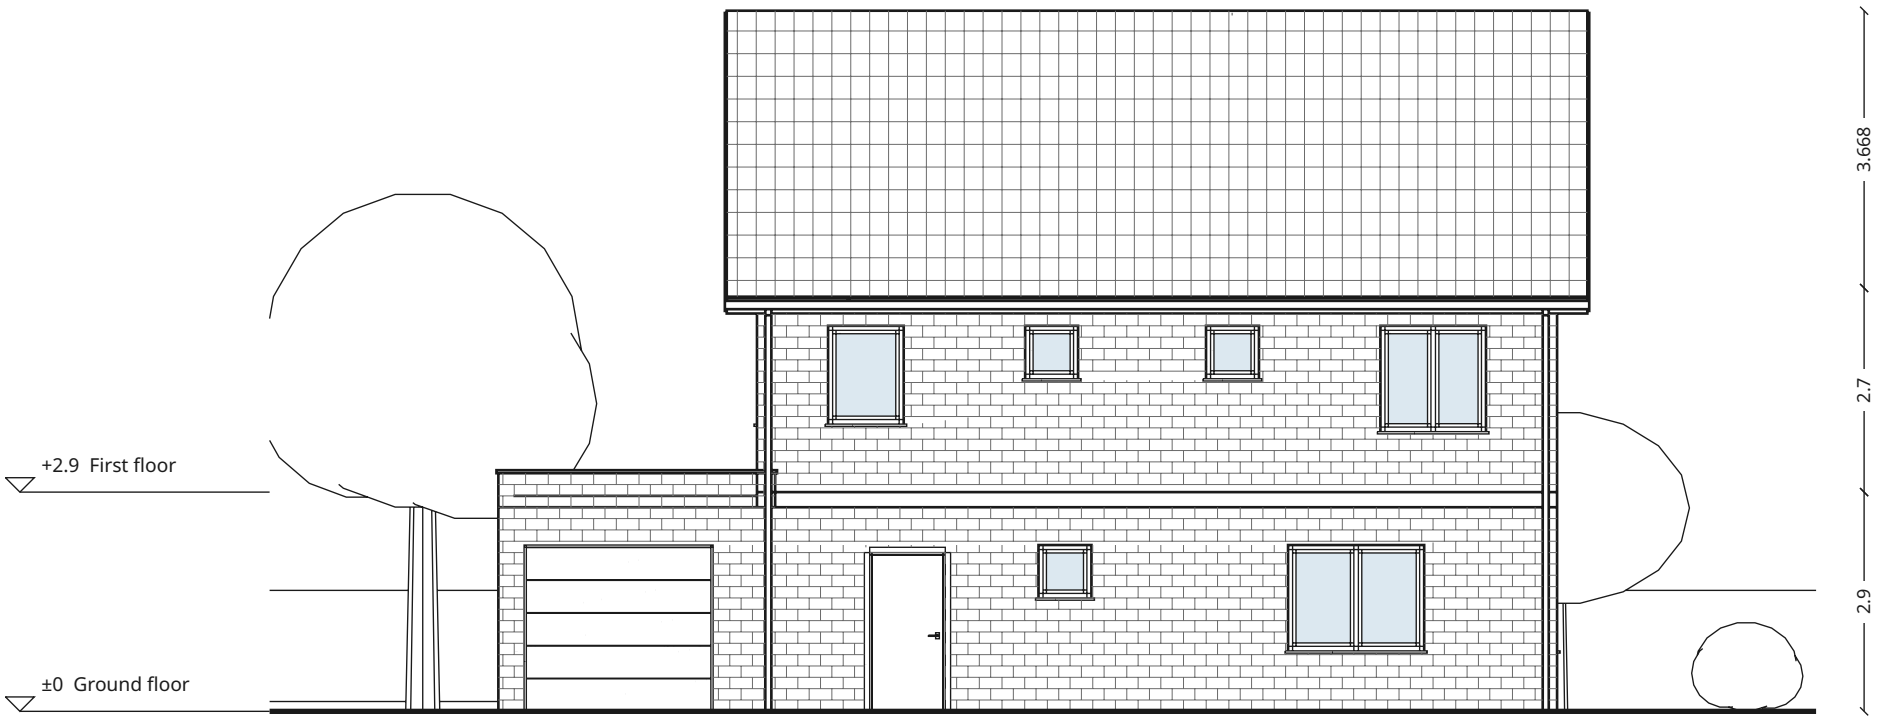

South elevation

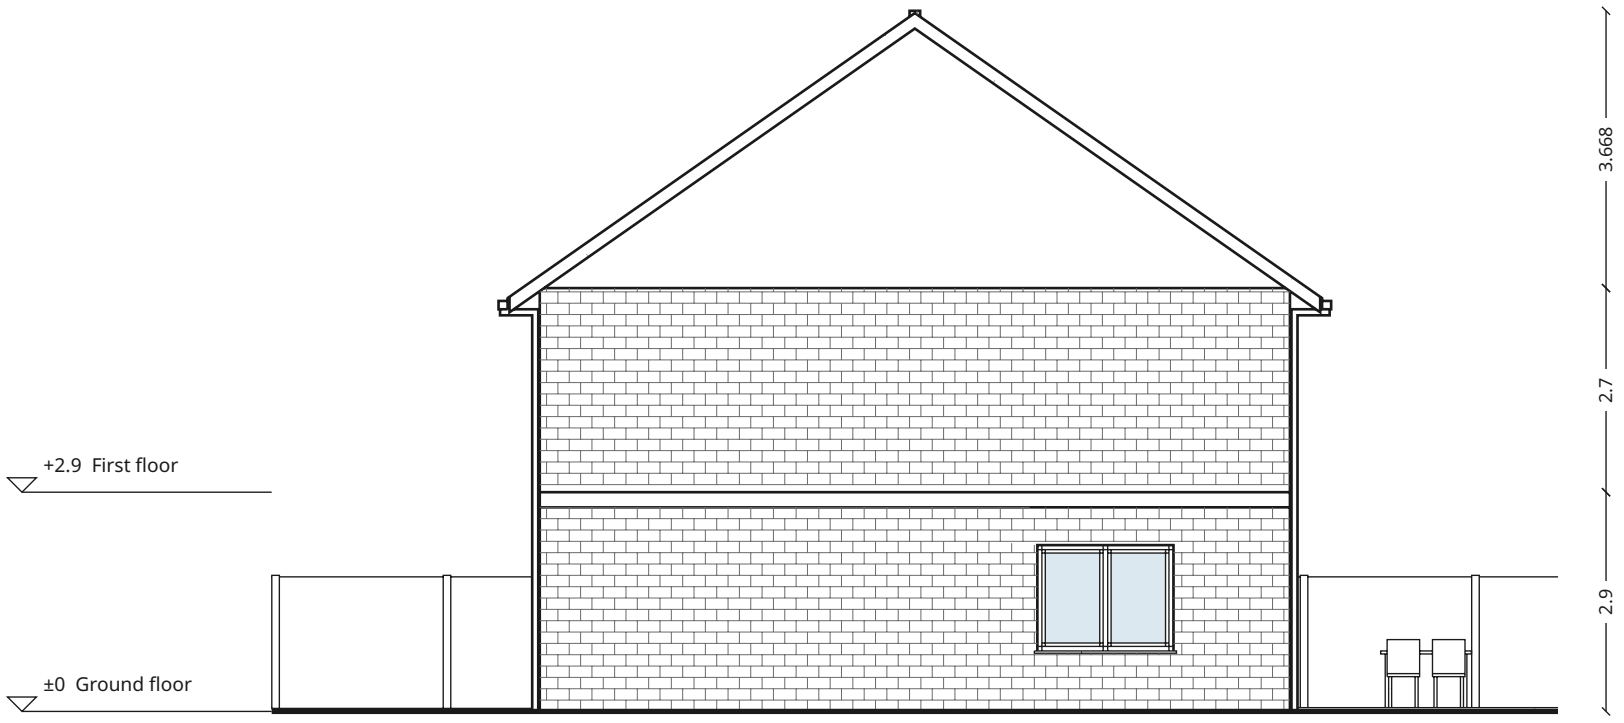

East elevation

Ground
The solid line is the ground in front of each side; a dashed line shows the existing ground whe...

N

0 1 2 m

Four-bedroom family house

Drawing: South elevation, East elevation	Sheet: 3 / 4
Client	Scale: 1:100 (A3)
Drawn by	Date: 2026-11-16



North elevation

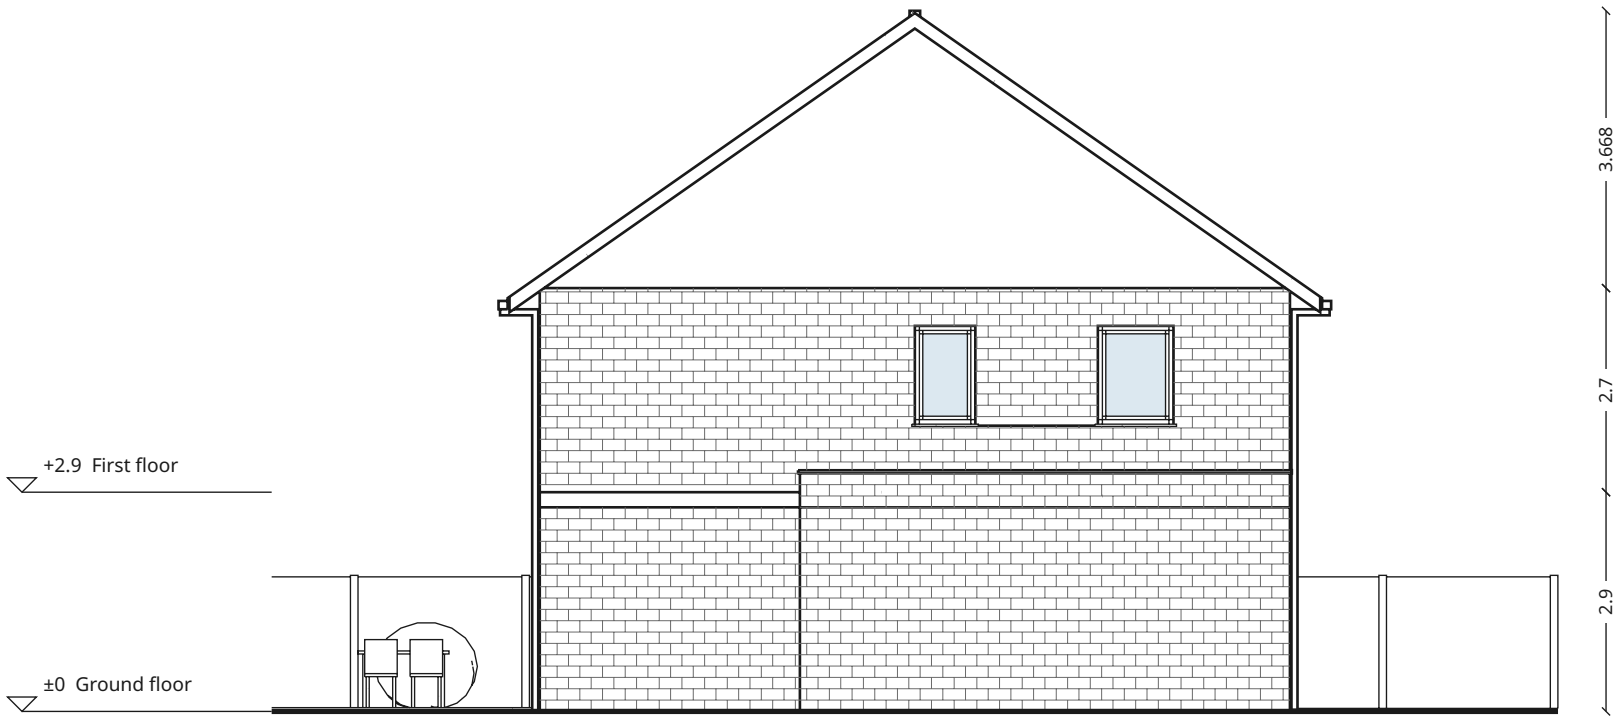

West elevation

Ground
The solid line is the ground in front of each side; a dashed line shows the existing ground whe...

N

0 1 2 m

Four-bedroom family house

Drawing: North elevation, West elevation	Sheet: 4 / 4
Client	Scale: 1:100 (A3)
Drawn by	Date: 2026-11-16