

Rooms

Hall	144.2 ft²
Shower room	101.7 ft²
Office	187.4 ft²
Living and kitchen	567.3 ft²
Garage	213.1 ft²
Total	**1213.6 ft²**

N

0 4 8 ft

Four-bedroom family house

Drawing Ground floor	Sheet 1 / 6
Client	Scale 1:100 (Tabloid)
Drawn by	Date 2026-11-16

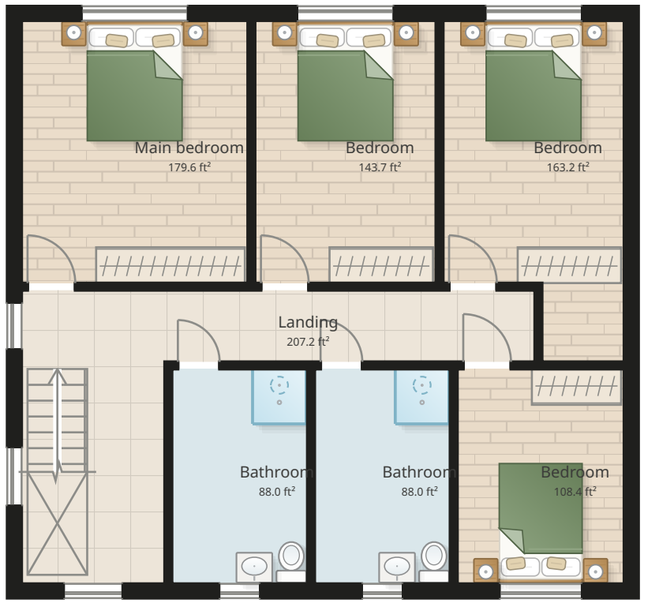

Rooms

Landing	207.2 ft²
Bathroom	88.0 ft²
Bathroom	88.0 ft²
Bedroom	108.4 ft²
Main bedroom	179.6 ft²
Bedroom	143.7 ft²
Bedroom	163.2 ft²
Total	**978.2 ft²**

N

0 4 8 ft

Four-bedroom family house

Drawing First floor	Sheet 2 / 6
Client	Scale 1:100 (Tabloid)
Drawn by	Date 2026-11-16

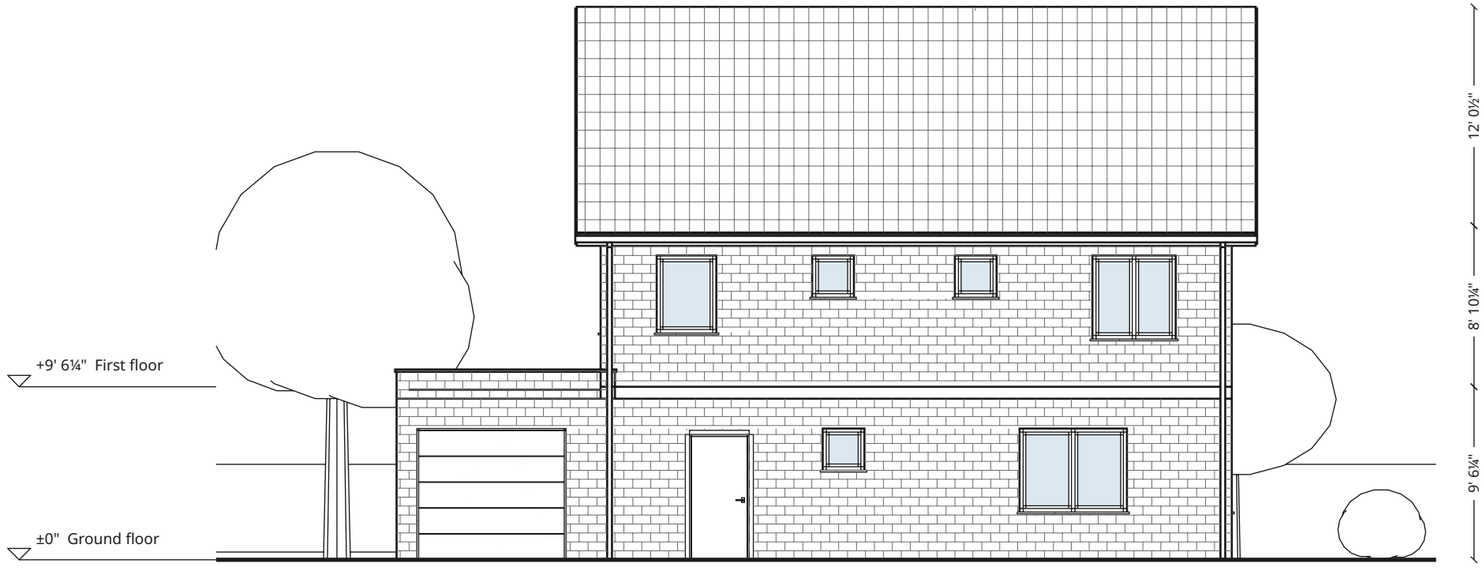

South elevation

Ground
The solid line is the ground in front of each side; a dashed line shows the existing ground where the site has spot heights.

N

0 4 8 ft

Four-bedroom family house

Drawing South elevation	Sheet 3 / 6
Client	Scale 1:100 (Tabloid)
Drawn by	Date 2026-11-16

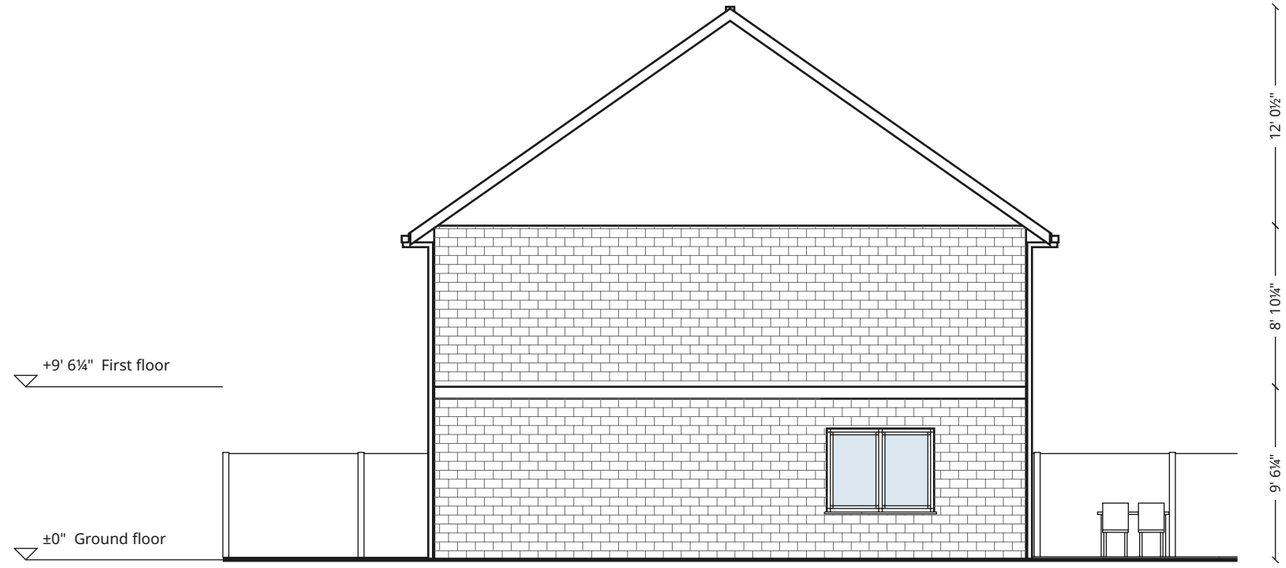

East elevation

Ground
The solid line is the ground in front of each side; a dashed line shows the existing ground where the site has spot heights.

N

0 4 8 ft

Four-bedroom family house

Drawing: East elevation	Sheet: 4 / 6
Client:	Scale: 1:100 (Tabloid)
Drawn by:	Date: 2026-11-16



North elevation

Ground
The solid line is the ground in front of each side; a dashed line shows the existing ground where the site has spot heights.

N

0 4 8 ft

Four-bedroom family house

Drawing North elevation	Sheet 5 / 6
Client	Scale 1:100 (Tabloid)
Drawn by	Date 2026-11-16

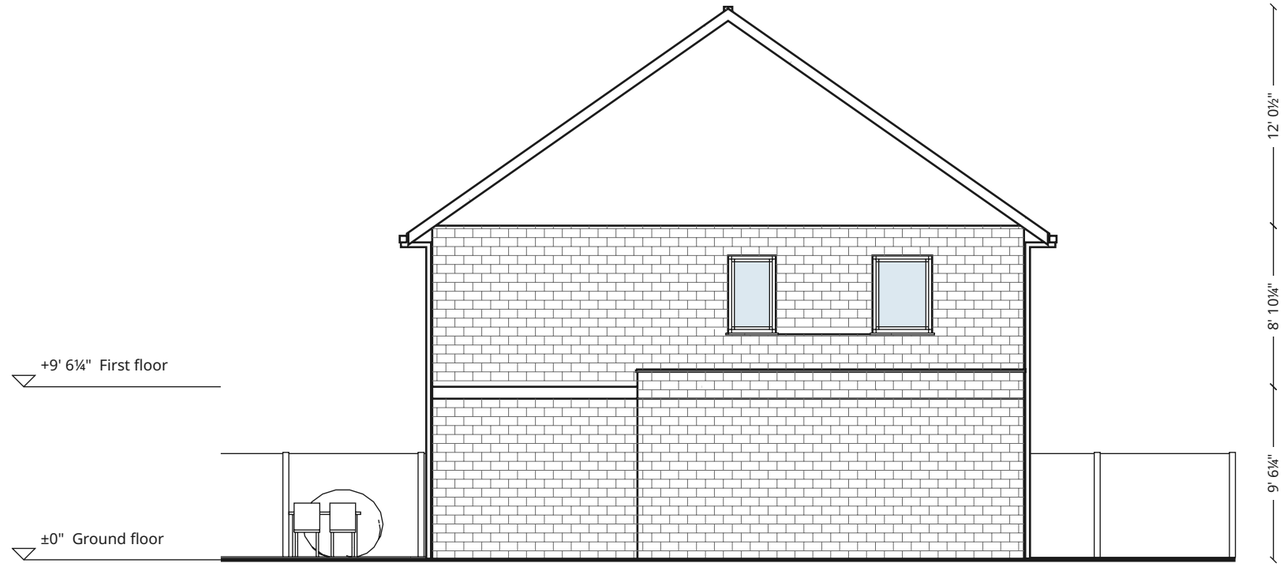

West elevation

Ground
The solid line is the ground in front of each side; a dashed line shows the existing ground where the site has spot heights.

N

0 4 8 ft

Four-bedroom family house

Drawing: West elevation	Sheet: 6 / 6
Client:	Scale: 1:100 (Tabloid)
Drawn by:	Date: 2026-11-16