

Rooms

Hall	144.2 ft²
Shower room	82.8 ft²
Kitchen	126.1 ft²
Office	110.4 ft²
Living and dining	693.7 ft²
Garage	213.1 ft²
Total	**1370.3 ft²**

N

0 4 8 ft

Four-bedroom house with a home office

Drawing: Ground floor	Sheet: 1 / 6
Client	Scale: 1:100 (Tabloid)
Drawn by	Date: 2026-11-16



Rooms


Landing	214.4 ft²
Bathroom	98.8 ft²
Bathroom	98.8 ft²
Bedroom	121.6 ft²
Main bedroom	222.7 ft²
Bedroom	178.2 ft²
Bedroom	202.6 ft²
Total	**1137.3 ft²**

N

0 4 8 ft

Four-bedroom house with a home office

Drawing: First floor	Sheet: 2 / 6
Client:	Scale: 1:100 (Tabloid)
Drawn by:	Date: 2026-11-16

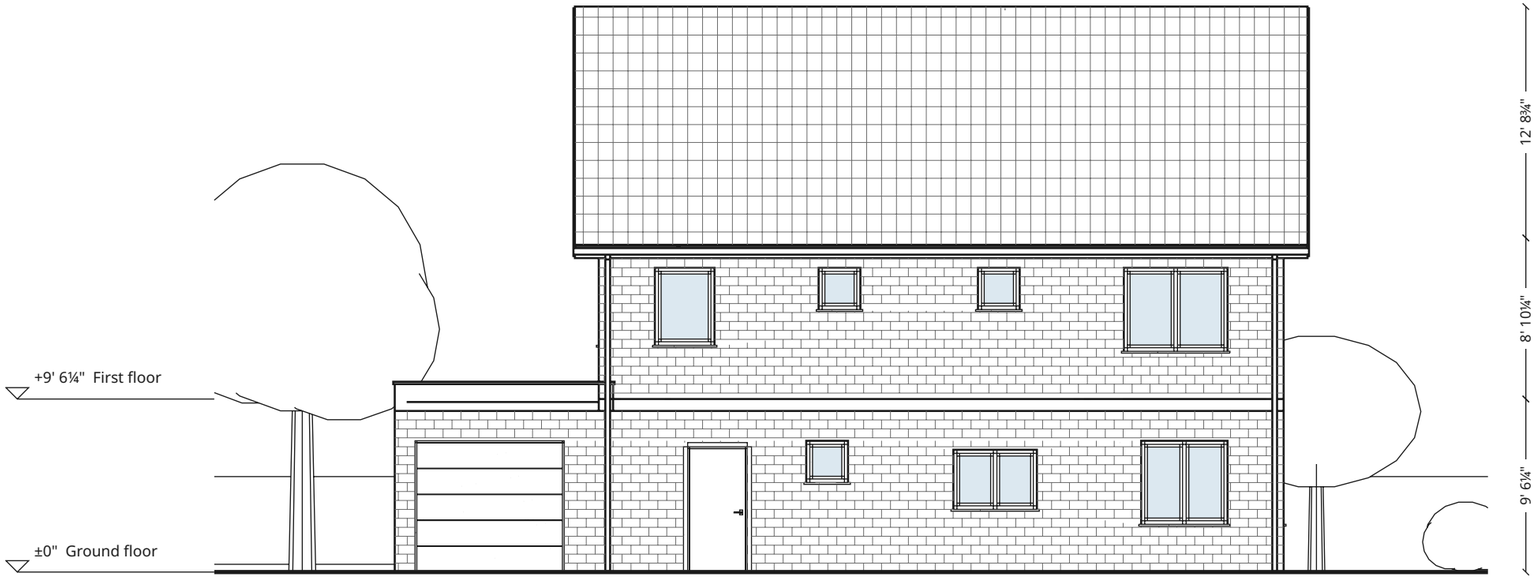

South elevation

Ground


The solid line is the ground in front of each side; a dashed line shows the existing ground where the site has spot heights.

N

0 4 8 ft

Four-bedroom house with a home office

Drawing: South elevation	Sheet: 3 / 6
Client:	Scale: 1:100 (Tabloid)
Drawn by:	Date: 2026-11-16

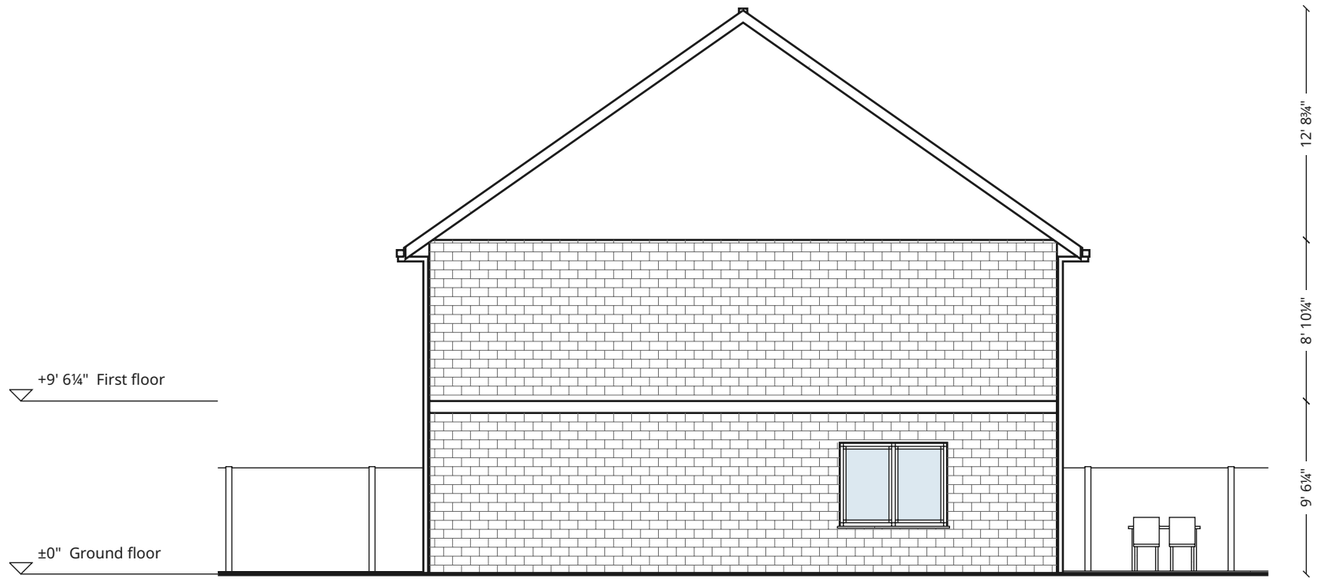

East elevation

Ground


The solid line is the ground in front of each side; a dashed line shows the existing ground where the site has spot heights.

N

0 4 8 ft

Four-bedroom house with a home office

Drawing: East elevation	Sheet: 4 / 6
Client:	Scale: 1:100 (Tabloid)
Drawn by:	Date: 2026-11-16

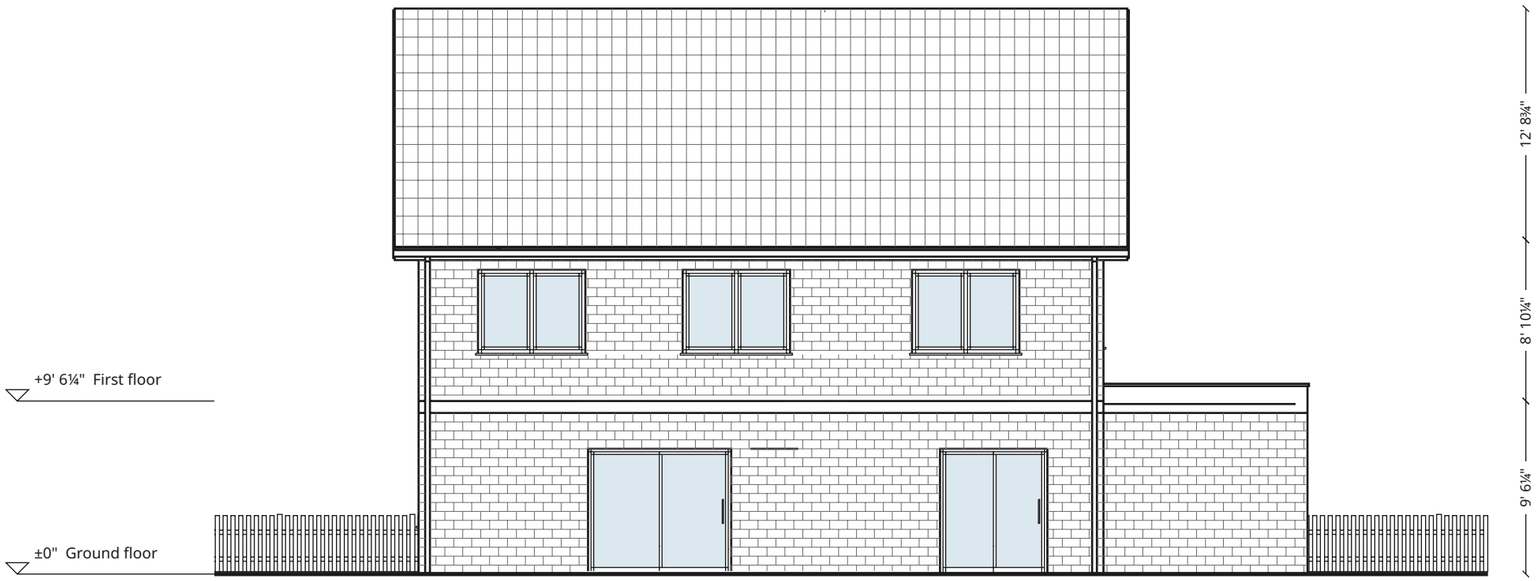

North elevation

Ground


The solid line is the ground in front of each side; a dashed line shows the existing ground where the site has spot heights.

N

0 4 8 ft

Four-bedroom house with a home office

Drawing: North elevation	Sheet: 5 / 6
Client:	Scale: 1:100 (Tabloid)
Drawn by:	Date: 2026-11-16

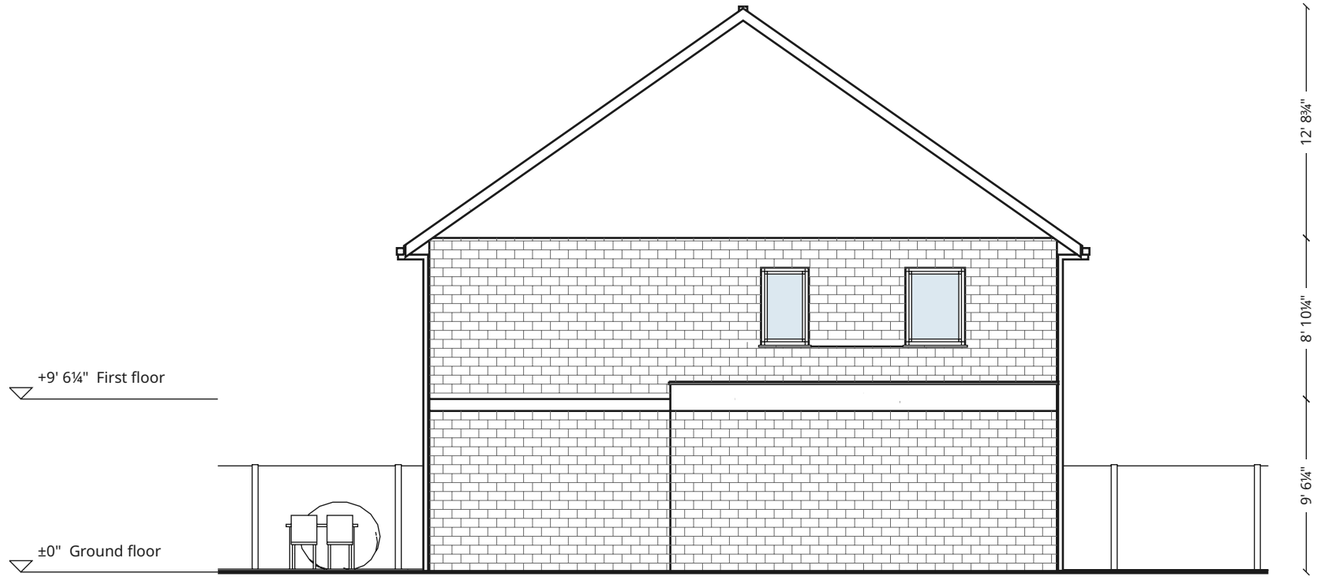

West elevation

Ground

The solid line is the ground in front of each side; a dashed line shows the existing ground where the site has spot heights.

N

0 4 8 ft

Four-bedroom house with a home office

Drawing: West elevation	Sheet: 6 / 6
Client:	Scale: 1:100 (Tabloid)
Drawn by:	Date: 2026-11-16