

Rooms

Entry	410.7 ft²	Bedroom	224.1 ft²
WC	62.0 ft²	Main bedroom	352.3 ft²
Study	155.9 ft²	Garage	213.1 ft²
Laundry	133.6 ft²	**Total**	**2766.4 ft²**
Storage	133.6 ft²		
Living and kitchen	325.1 ft²		
Bathroom	125.9 ft²		
Bedroom	252.1 ft²		
Bedroom	252.1 ft²		
Bathroom	125.9 ft²		

N

0 10 20 ft

Four-bedroom ranch with a pool


Drawing: Ground floor	Sheet: 1 / 2
Client:	Scale: 1:200 (Tabloid)
Drawn by:	Date: 2026-11-16




South elevation



East elevation

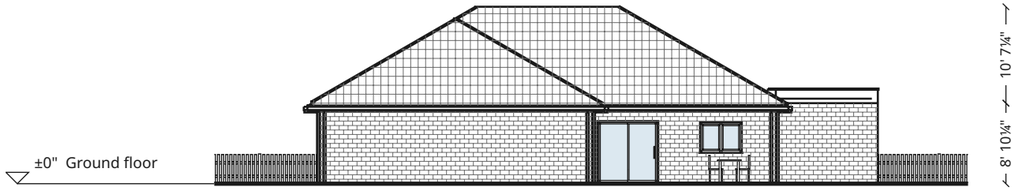

North elevation

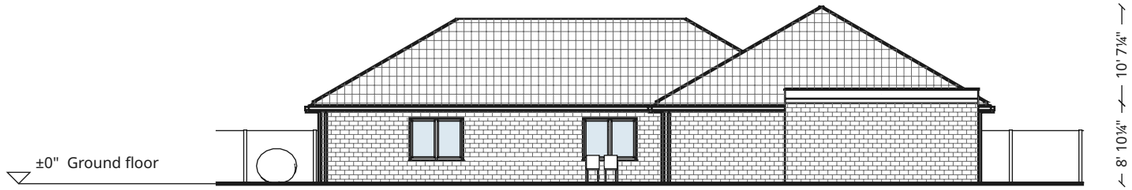

West elevation

Ground

The solid line is the ground in front of each side; a dashed line shows the existing ground where the site has spot heights.

N

0 10 20 ft

Four-bedroom ranch with a pool

Drawing: Elevations	Sheet: 2 / 2
Client:	Scale: 1:200 (Tabloid)
Drawn by:	Date: 2026-11-16