

Rooms


Hall	15.67 m²
Living and kitchen	41.79 m²
Total	**57.46 m²**

N

0 1 2 m

Cabin on a hillside

Drawing: Garden level	Sheet: 1 / 4
Client:	Scale: 1:100 (A3)
Drawn by:	Date: 2026-11-16

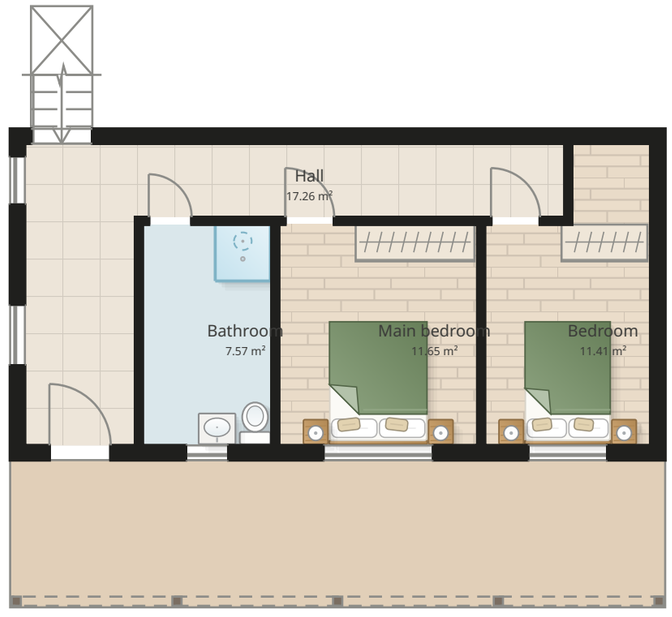

Rooms


Hall	17.26 m²
Bathroom	7.57 m²
Main bedroom	11.65 m²
Bedroom	11.41 m²
Total	**47.89 m²**

N


0 1 2 m

Cabin on a hillside

Drawing: Street level	Sheet: 2 / 4
Client:	Scale: 1:100 (A3)
Drawn by:	Date: 2026-11-16

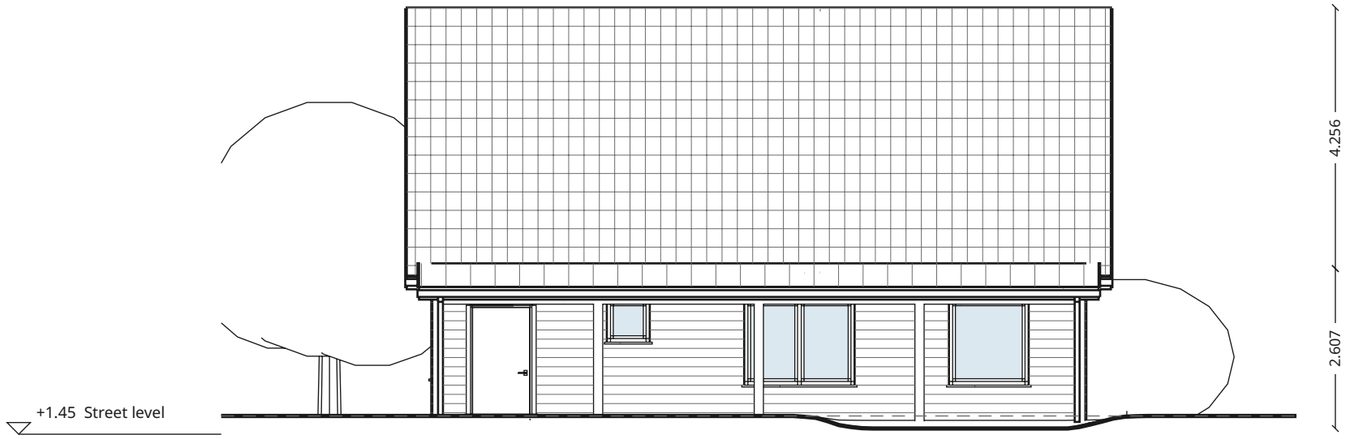

South elevation

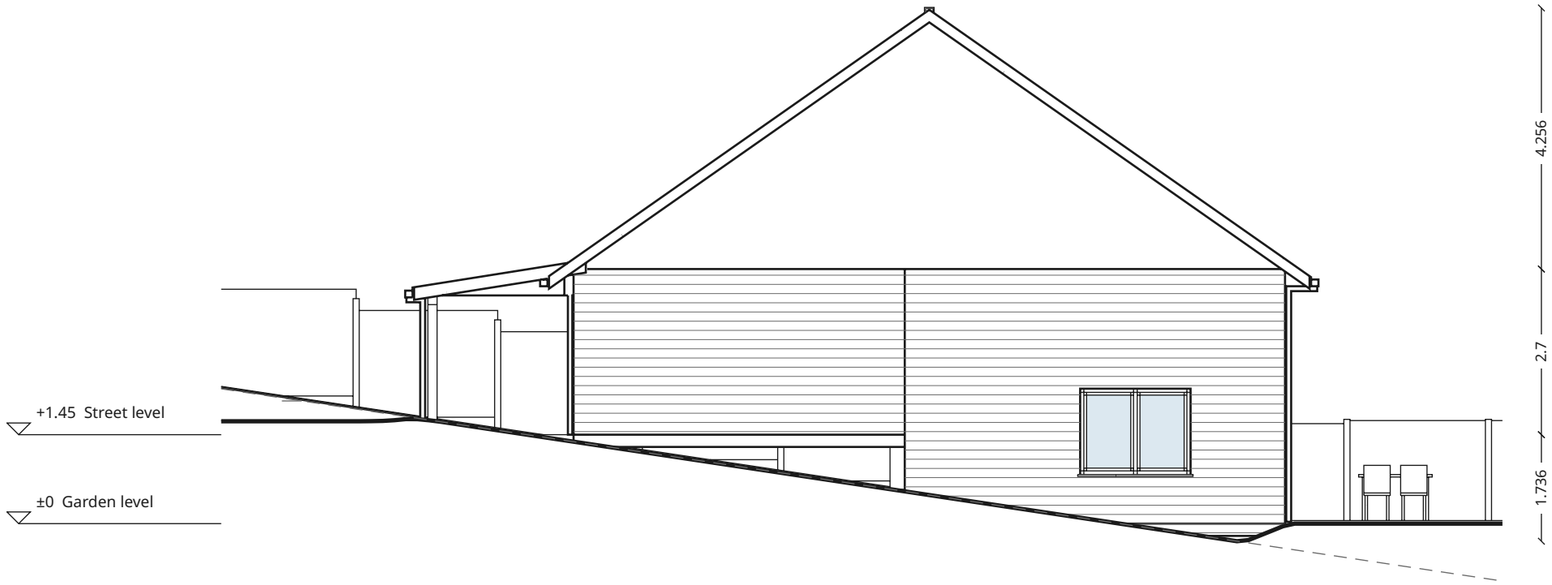

East elevation

Ground


The solid line is the ground in front of each side; a dashed line shows the existing ground where the site has spot heights.

N

0 1 2 m

Cabin on a hillside

Drawing: South elevation, East elevation	Sheet: 3 / 4
Client	Scale: 1:100 (A3)
Drawn by	Date: 2026-11-16

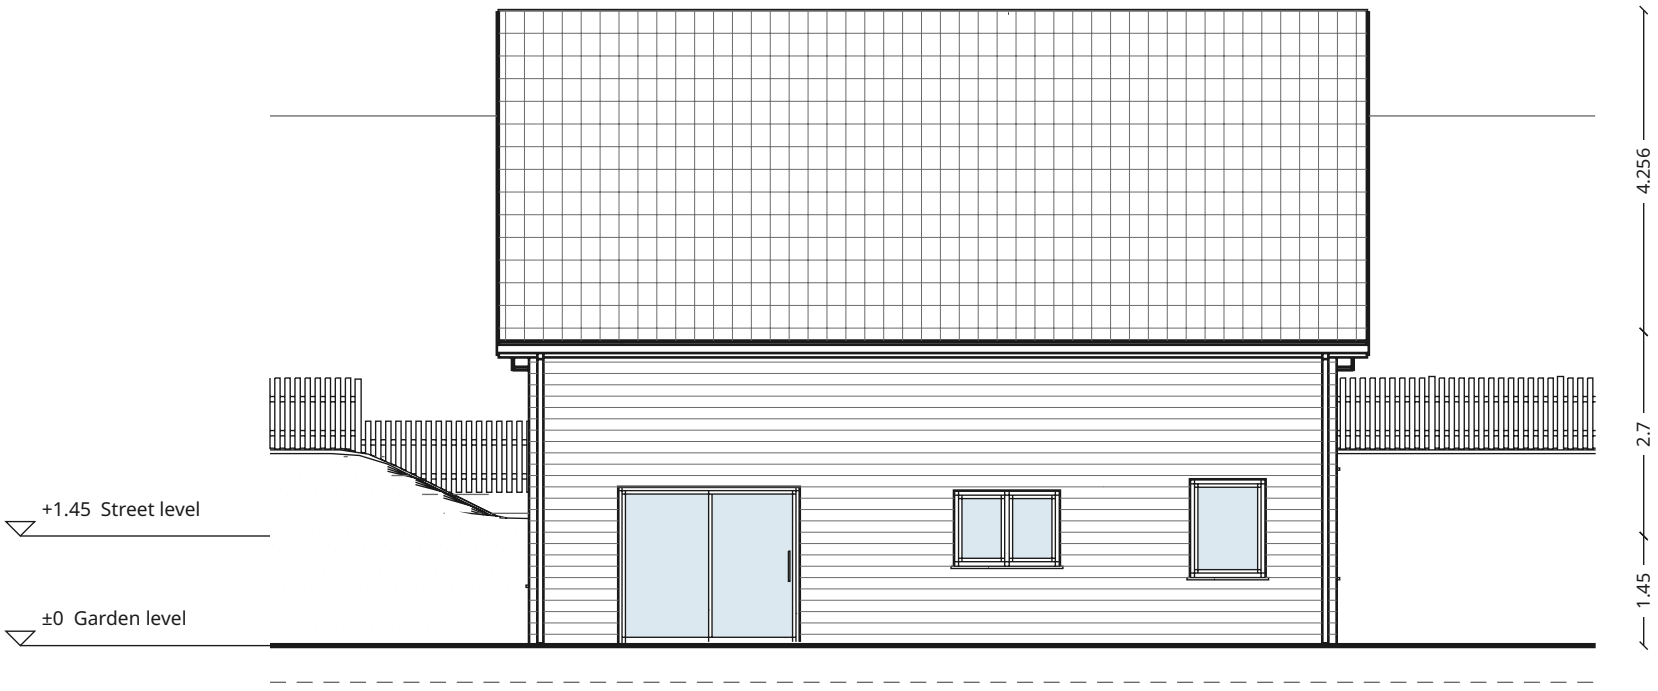

North elevation



West elevation

Ground
The solid line is the ground in front of each side; a dashed line shows the existing ground whe...

N

0 1 2 m

Cabin on a hillside

Drawing: North elevation, West elevation	Sheet: 4 / 4
Client:	Scale: 1:100 (A3)
Drawn by:	Date: 2026-11-16