

Rooms


Hall	13.39 m²
Shower room	8.27 m²
Study	11.03 m²
Living and kitchen	40.69 m²
Total	**73.38 m²**

N

0 1 2 m

Narrow-lot house

Drawing: Ground floor	Sheet: 1 / 4
Client:	Scale: 1:100 (A3)
Drawn by:	Date: 2026-11-16

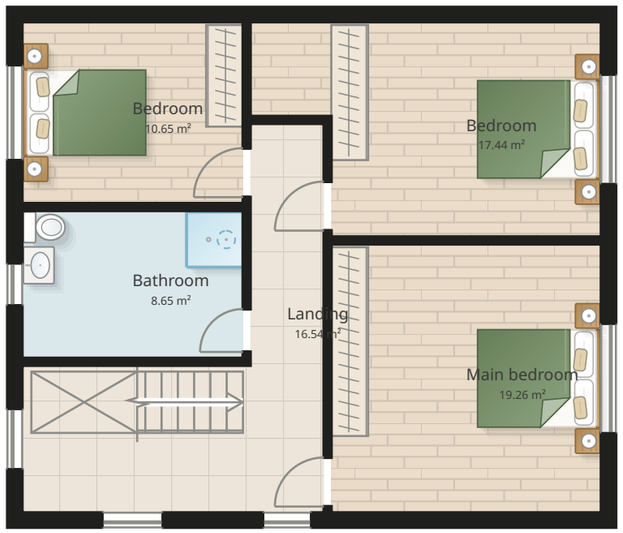

Rooms

Landing	16.54 m²
Bathroom	8.65 m²
Bedroom	10.65 m²
Main bedroom	19.26 m²
Bedroom	17.44 m²
Total	**72.54 m²**

N


0 1 2 m

Narrow-lot house

Drawing First floor	Sheet 2 / 4
Client	Scale 1:100 (A3)
Drawn by	Date 2026-11-16



South elevation

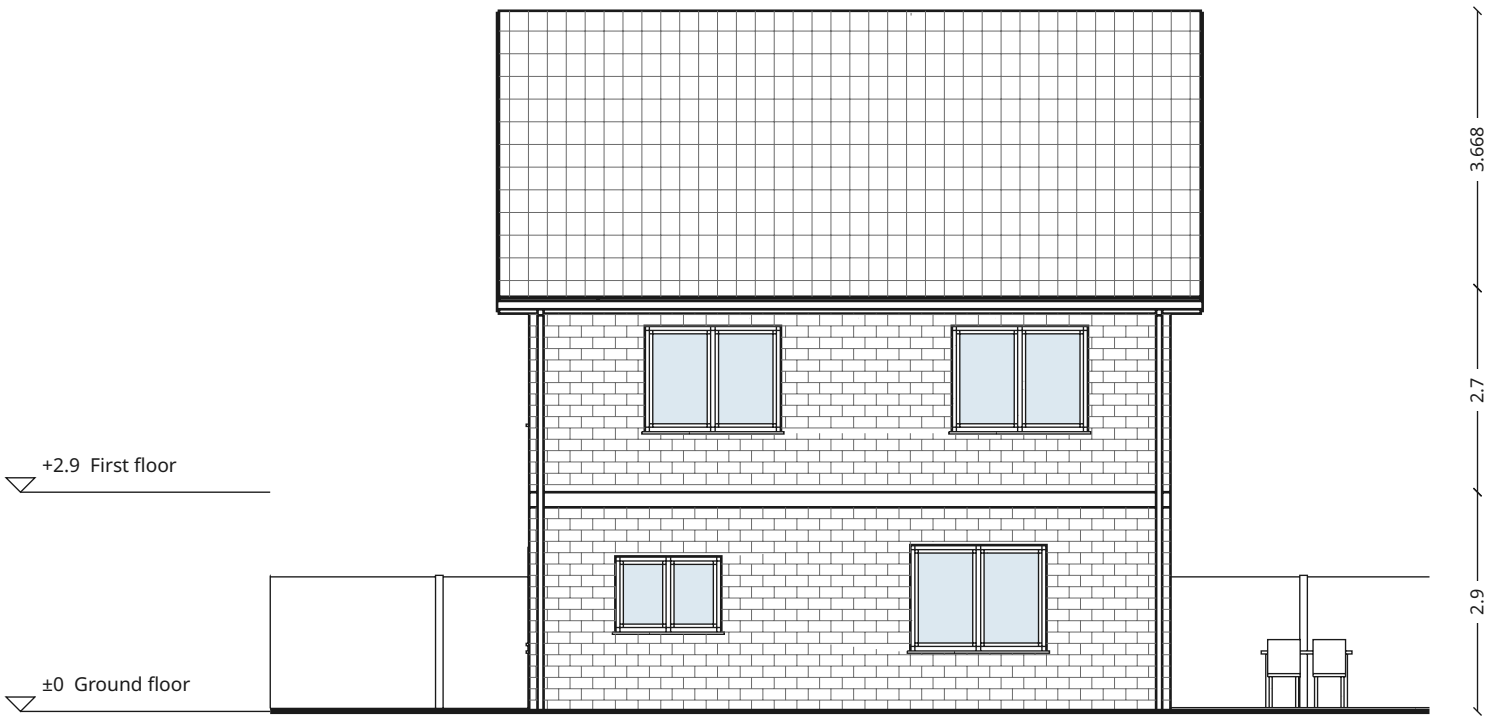

East elevation


Ground
The solid line is the ground in front of each side; a dashed line shows the existing ground whe...

N


0 1 2 m

Narrow-lot house

Drawing: South elevation, East elevation	Sheet: 3 / 4
Client	Scale: 1:100 (A3)
Drawn by	Date: 2026-11-16

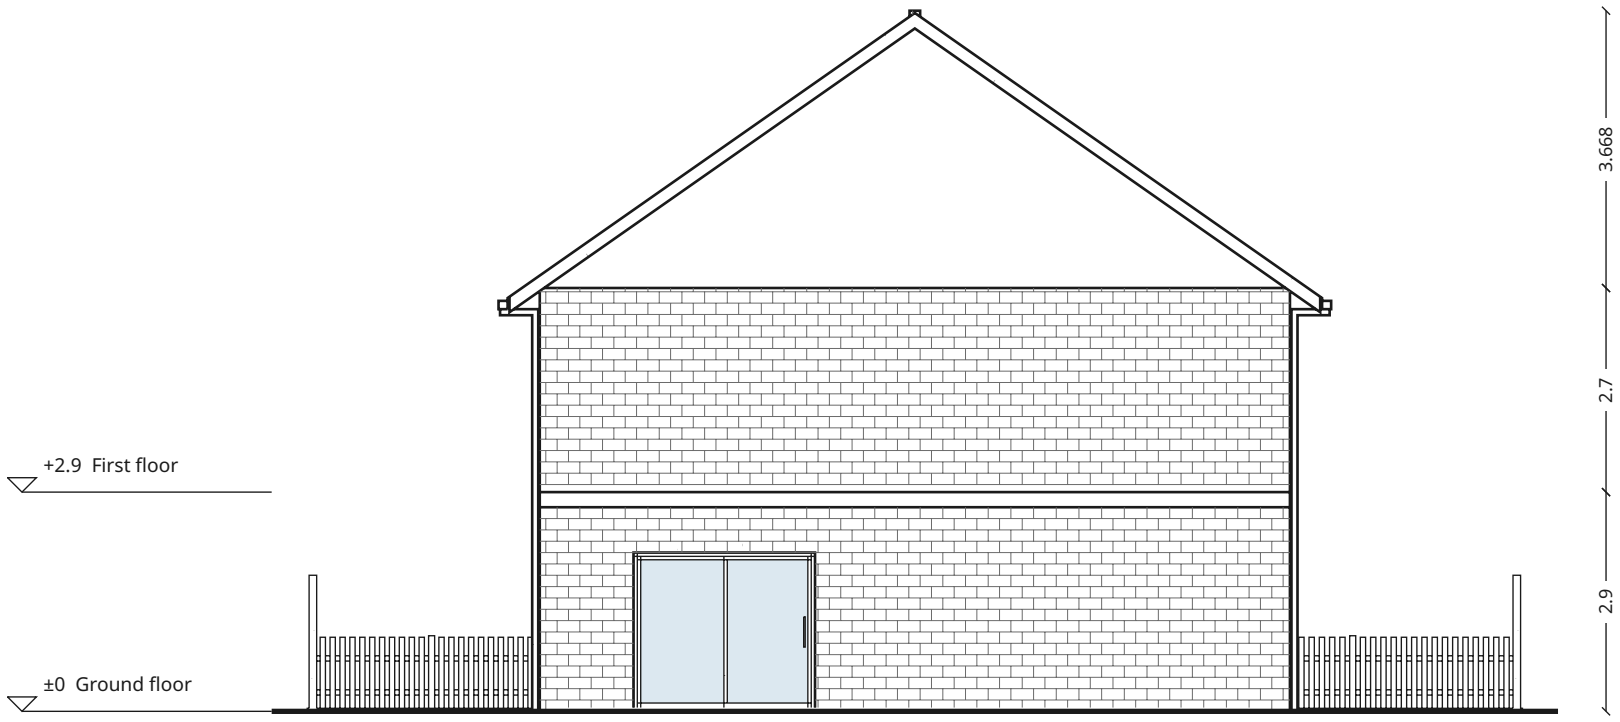

North elevation

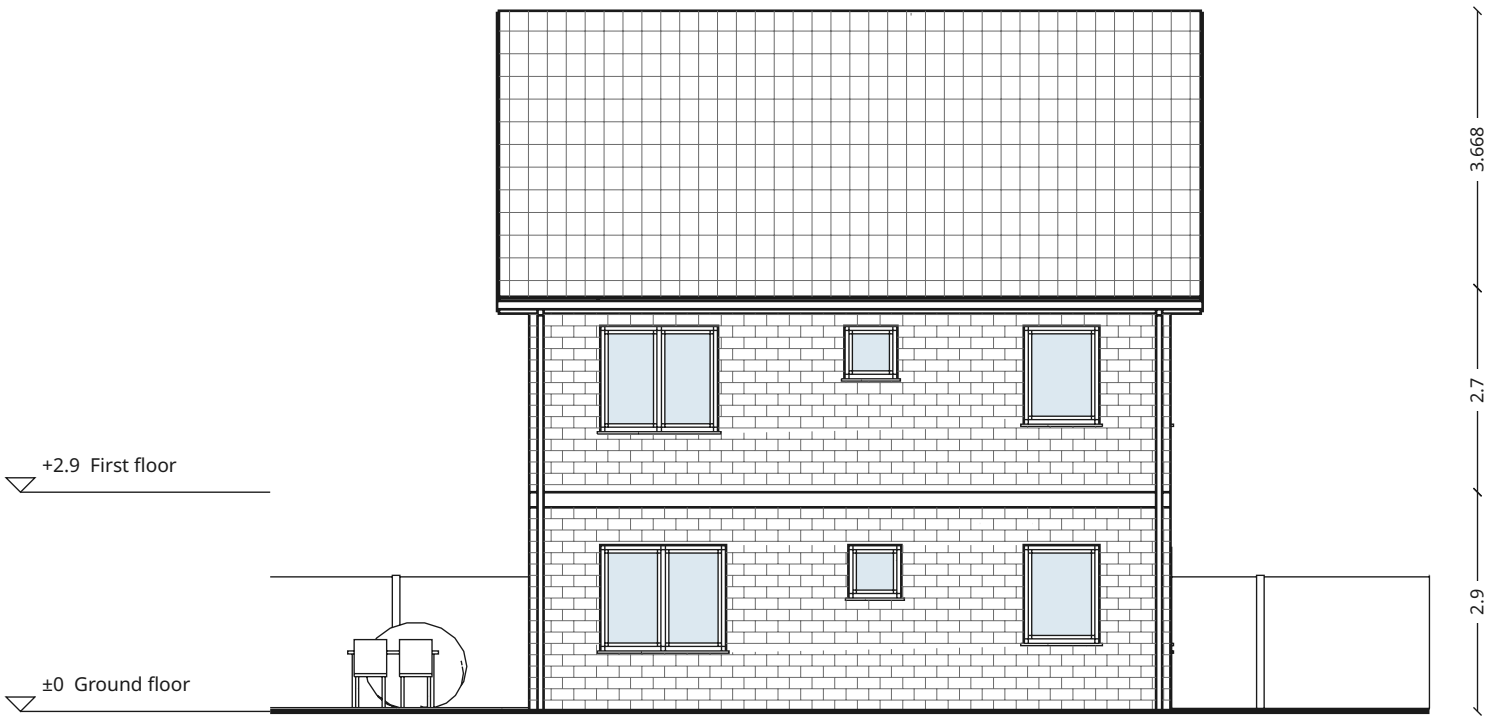

West elevation

Ground
The solid line is the ground in front of each side; a dashed line shows the existing ground whe...

N

0 1 2 m

Narrow-lot house

Drawing: North elevation, West elevation	Sheet: 4 / 4
Client:	Scale: 1:100 (A3)
Drawn by:	Date: 2026-11-16