


Rooms	
Hall	144.2 ft²
Shower room	89.0 ft²
Study	118.7 ft²
Living and kitchen	438.0 ft²
Total	**789.8 ft²**

N

0 4 8 ft

Narrow-lot house

Drawing Ground floor	Sheet 1 / 4
Client	Scale 1:100 (Tabloid)
Drawn by	Date 2026-11-16

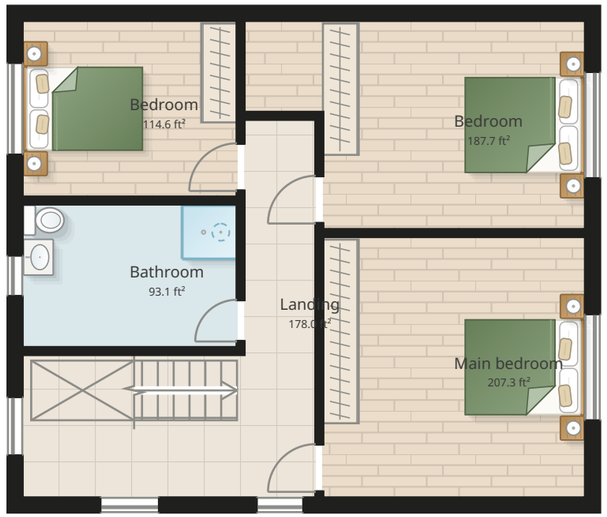

Rooms

Landing	178.0 ft²
Bathroom	93.1 ft²
Bedroom	114.6 ft²
Main bedroom	207.3 ft²
Bedroom	187.7 ft²
Total	**780.8 ft²**

N


0 4 8 ft

Narrow-lot house

Drawing: First floor	Sheet: 2 / 4
Client:	Scale: 1:100 (Tabloid)
Drawn by:	Date: 2026-11-16



South elevation

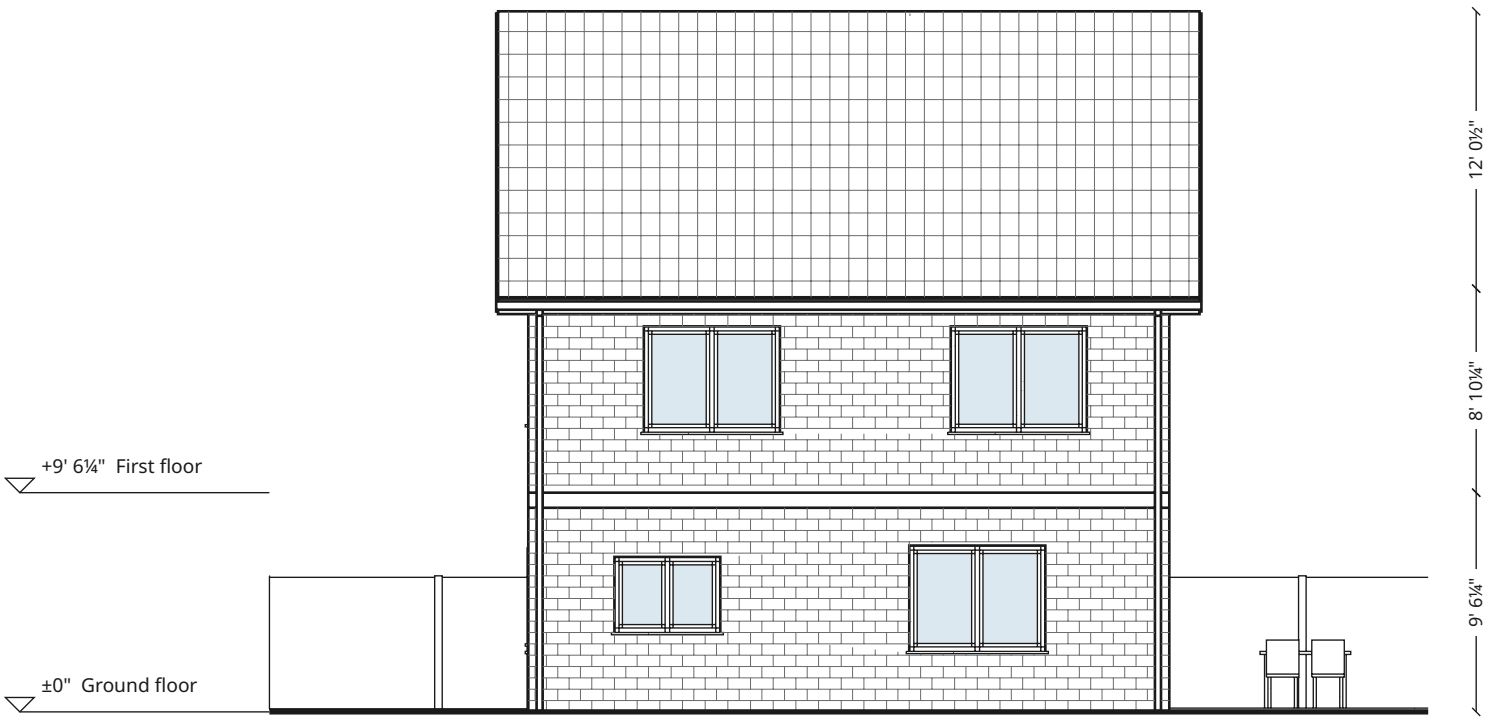

East elevation


Ground
The solid line is the ground in front of each side; a dashed line shows the existin...

N


0 4 8 ft

Narrow-lot house

Drawing: South elevation, East elevation	Sheet: 3 / 4
Client:	Scale: 1:100 (Tabloid)
Drawn by:	Date: 2026-11-16

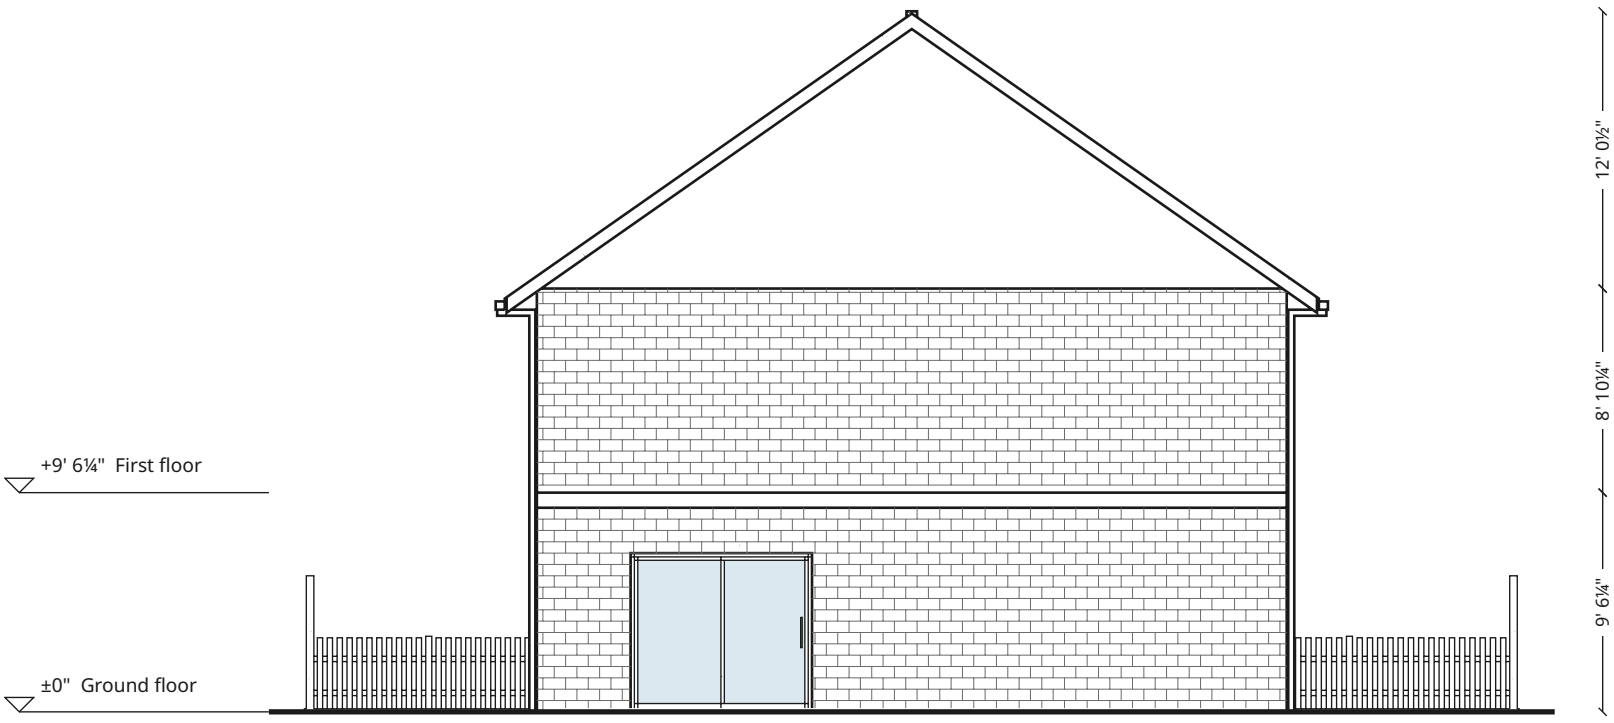

North elevation

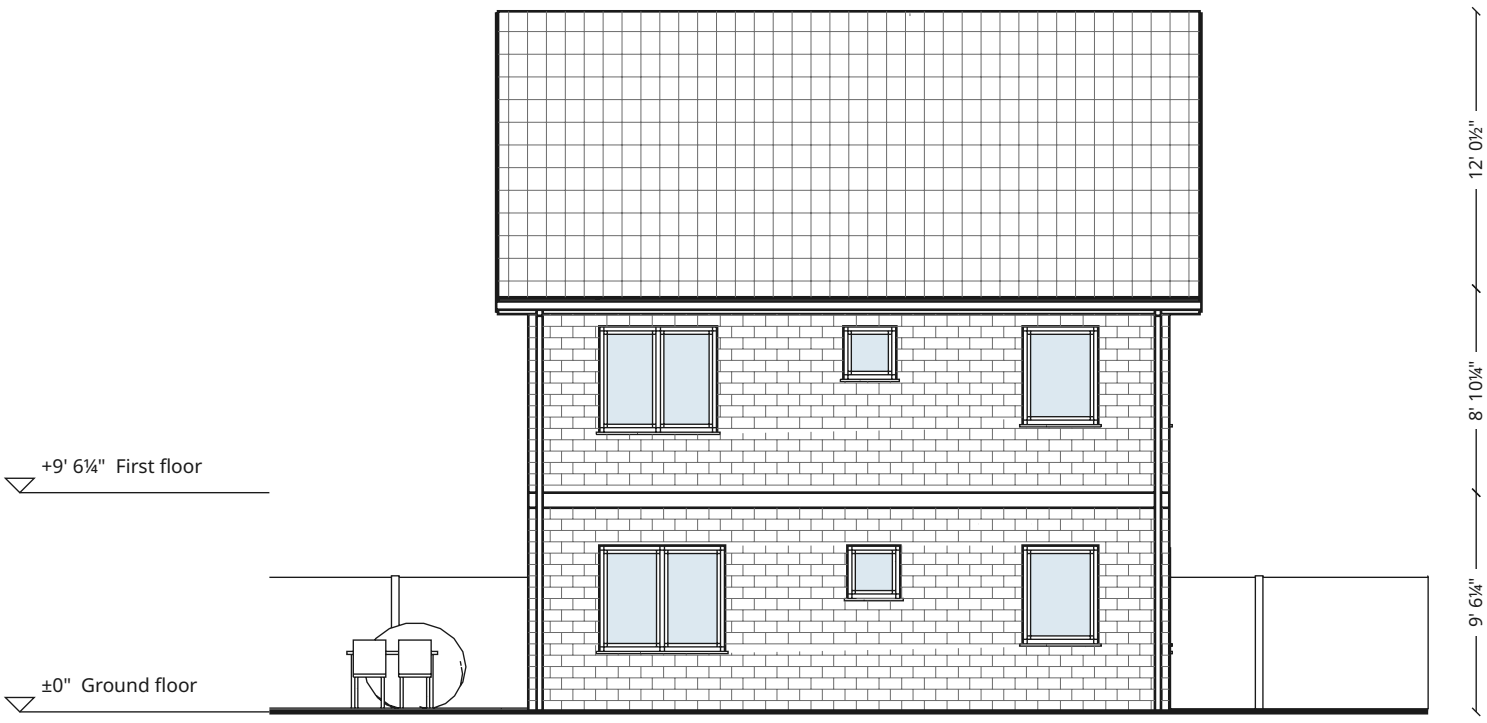

West elevation

Ground
The solid line is the ground in front of each side; a dashed line shows the existin...

N

0 4 8 ft

Narrow-lot house

Drawing: North elevation, West elevation	Sheet: 4 / 4
Client:	Scale: 1:100 (Tabloid)
Drawn by:	Date: 2026-11-16