

Rooms


Living and kitchen	30.01 m²
Bathroom	6.72 m²
Main bedroom	8.64 m²
Total	**45.37 m²**

N


0 1 2 m

One-bedroom tiny house

Drawing: Ground floor	Sheet: 1 / 3
Client	Scale: 1:100 (A3)
Drawn by	Date: 2026-11-16

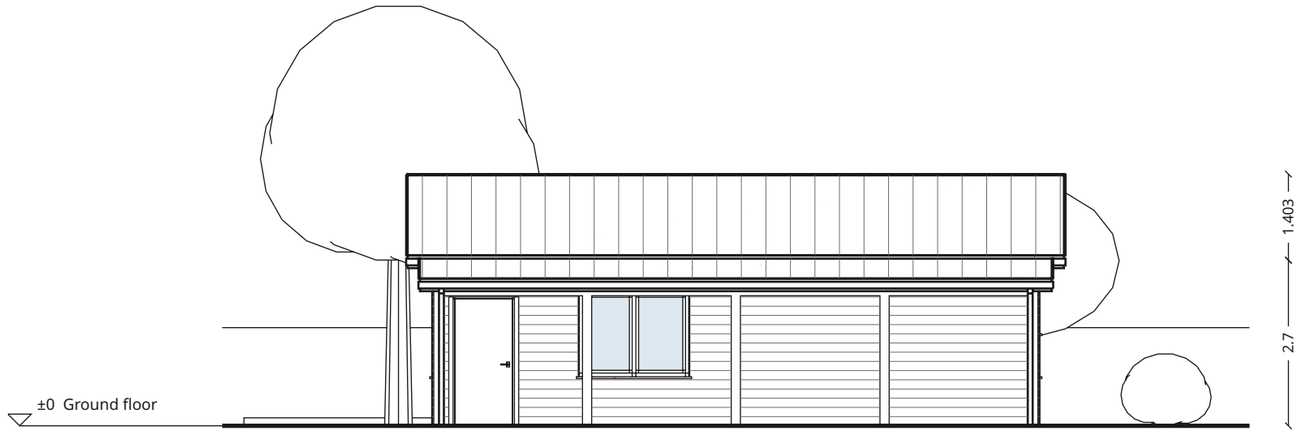

South elevation

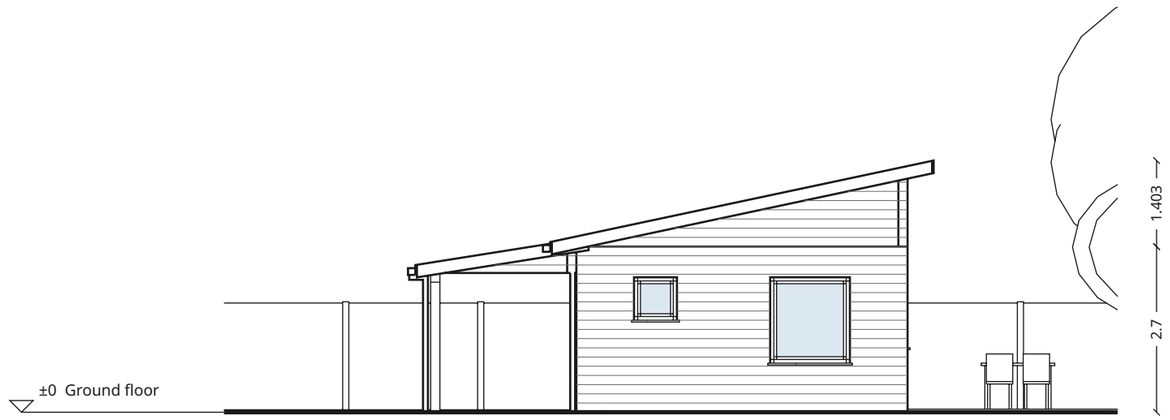

East elevation

Ground


The solid line is the ground in front of each side; a dashed line shows the existing ground where the site has spot heights.

N


0 1 2 m

One-bedroom tiny house

Drawing: South elevation, East elevation	Sheet: 2 / 3
Client:	Scale: 1:100 (A3)
Drawn by:	Date: 2026-11-16

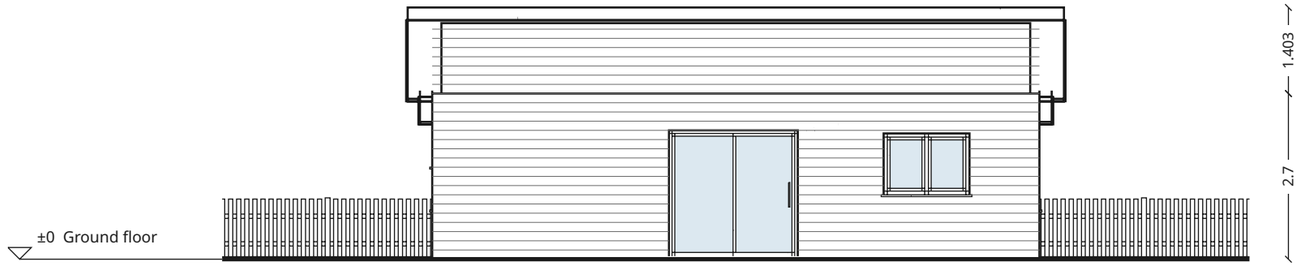

North elevation

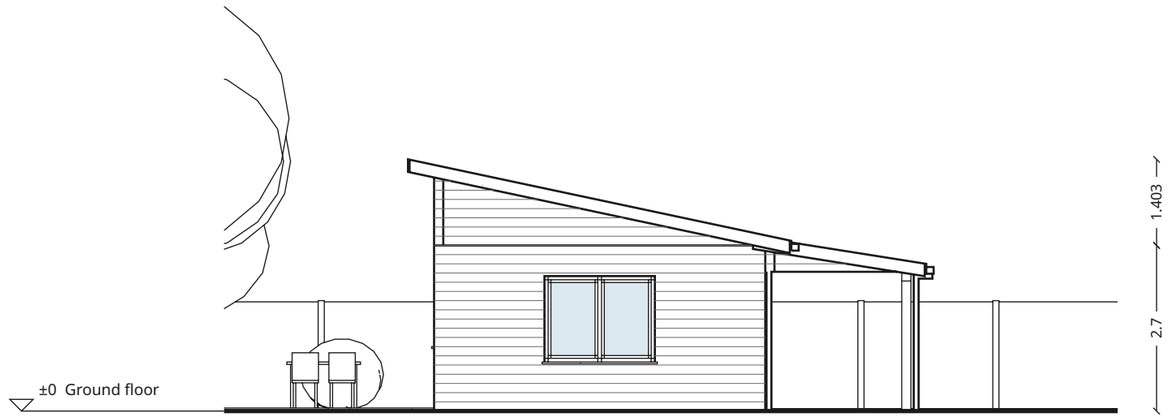

West elevation

Ground

The solid line is the ground in front of each side; a dashed line shows the existing ground where the site has spot heights.

N

0 1 2 m

One-bedroom tiny house

Drawing: North elevation, West elevation	Sheet: 3 / 3
Client:	Scale: 1:100 (A3)
Drawn by:	Date: 2026-11-16