

Rooms


Entry	35.83 m²	Garage	19.80 m²
Office	13.18 m²	**Total**	**179.27 m²**
Laundry	11.30 m²		
Storage	11.30 m²		
Living and kitchen	35.30 m²		
Bathroom	8.29 m²		
Bathroom	8.29 m²		
Bedroom	10.21 m²		
Bedroom	10.21 m²		
Main bedroom	15.56 m²		

N


0 1 2 m

One-story farmhouse

Drawing: Ground floor	Sheet: 1 / 3
Client:	Scale: 1:100 (A3)
Drawn by:	Date: 2026-11-16

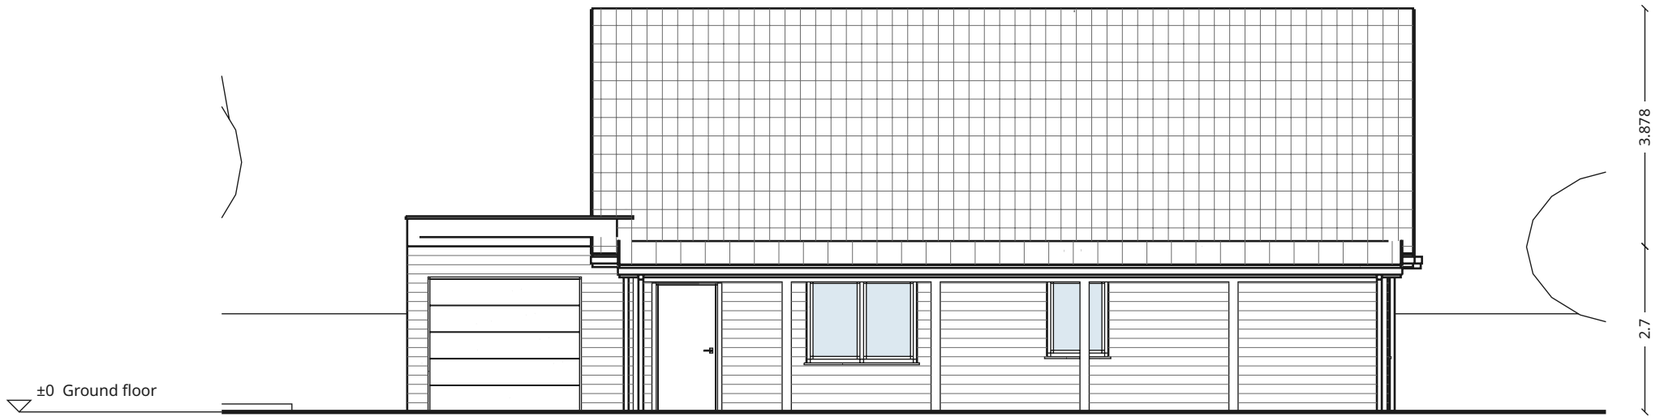

South elevation

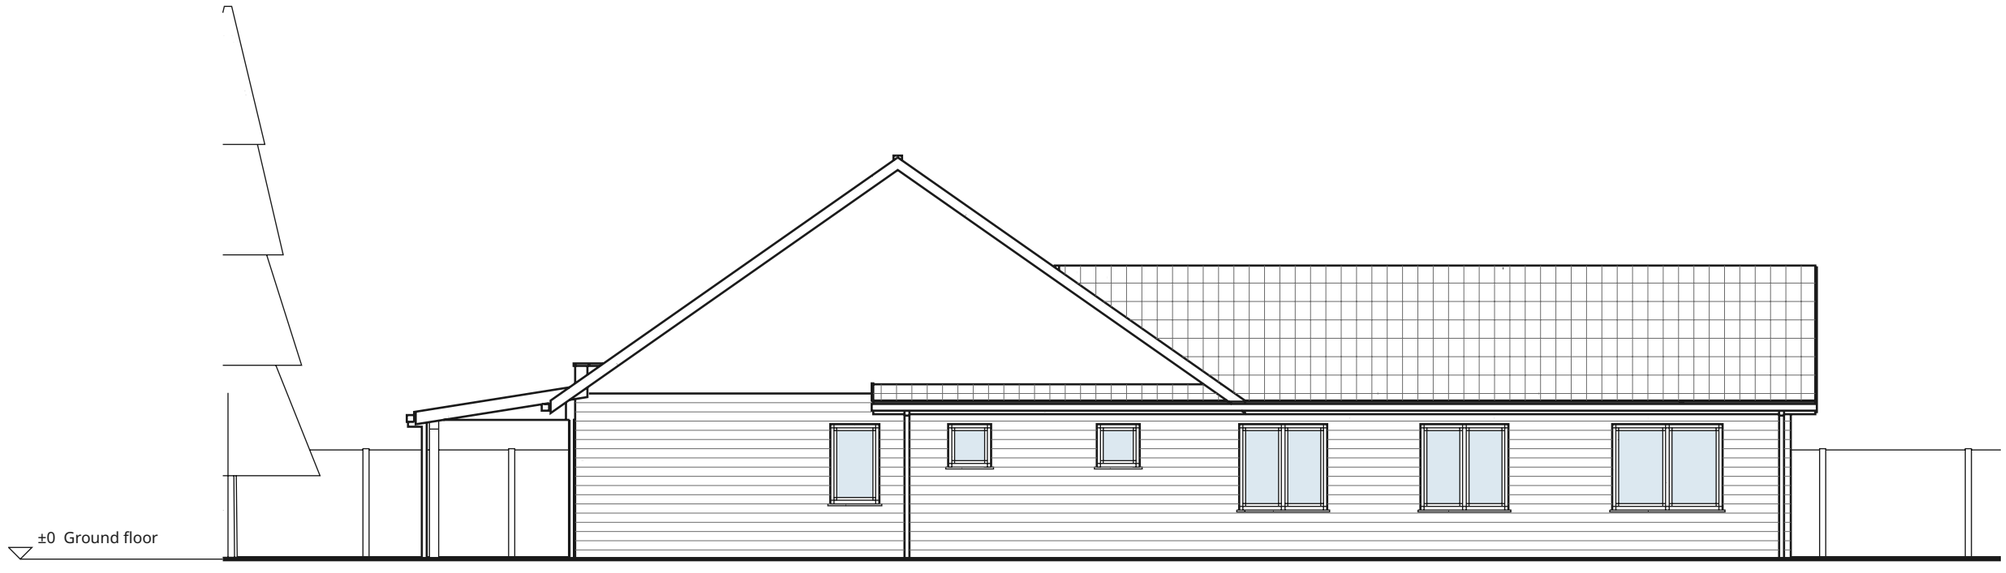

East elevation

Ground


The solid line is the ground in front of each side; a dashed line shows the existing ground where the site has spot heights.

N


0 1 2 m

One-story farmhouse

Drawing: South elevation, East elevation	Sheet: 2 / 3
Client:	Scale: 1:100 (A3)
Drawn by:	Date: 2026-11-16

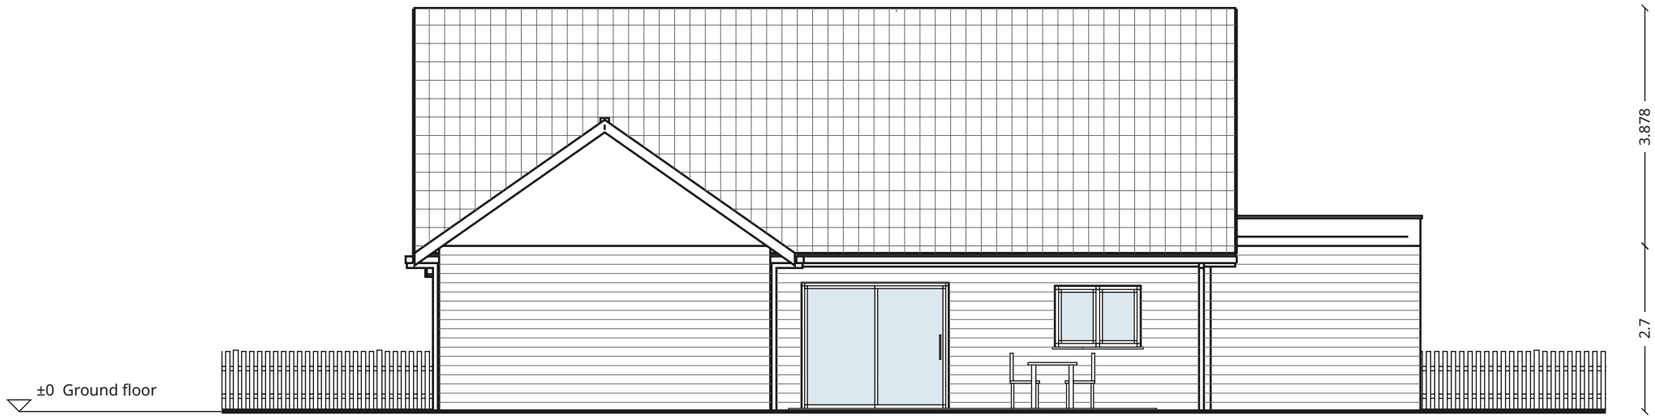

North elevation

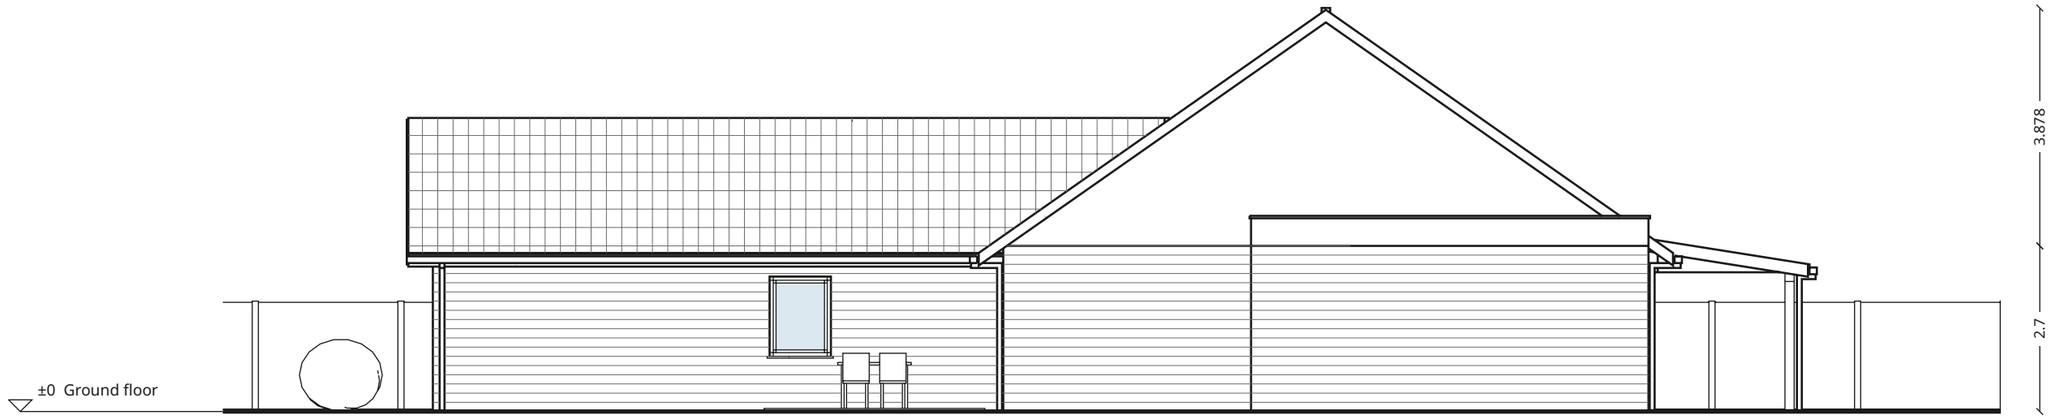

West elevation

Ground

The solid line is the ground in front of each side; a dashed line shows the existing ground where the site has spot heights.

N

0 1 2 m

One-story farmhouse

Drawing: North elevation, West elevation	Sheet: 3 / 3
Client	Scale: 1:100 (A3)
Drawn by	Date: 2026-11-16