


Rooms	
Entry	385.6 ft²
Office	141.9 ft²
Laundry	121.6 ft²
Storage	121.6 ft²
Living and kitchen	380.0 ft²
Bathroom	89.3 ft²
Bathroom	89.3 ft²
Bedroom	109.9 ft²
Bedroom	109.9 ft²
3 more rows	

N


0 4 8 ft

One-story farmhouse

Drawing: Ground floor	Sheet: 1 / 3
Client	Scale: 1:100 (Tabloid)
Drawn by	Date: 2026-11-16

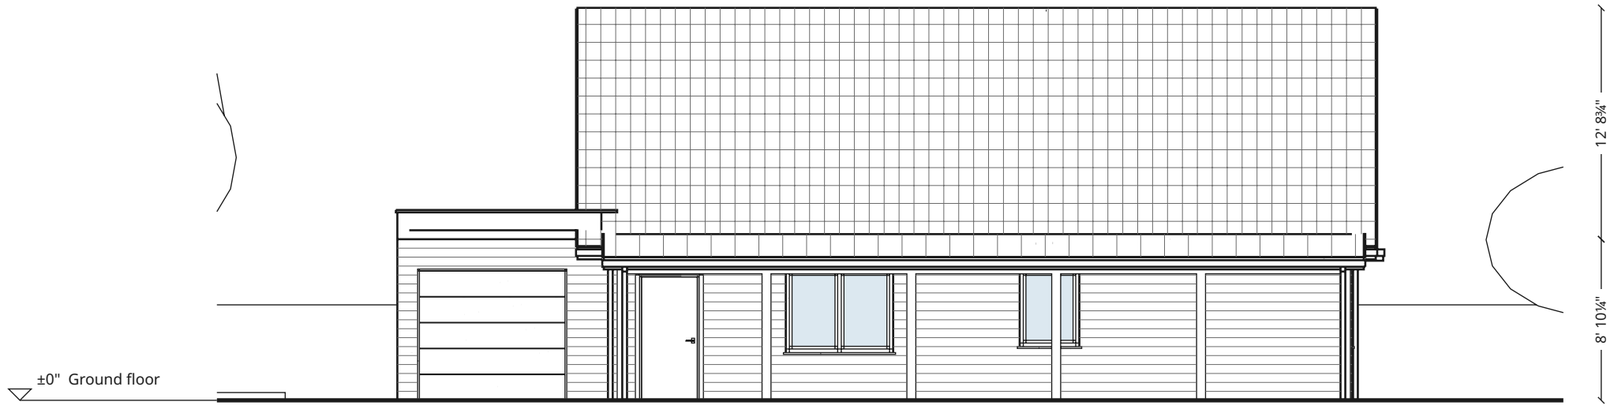

South elevation

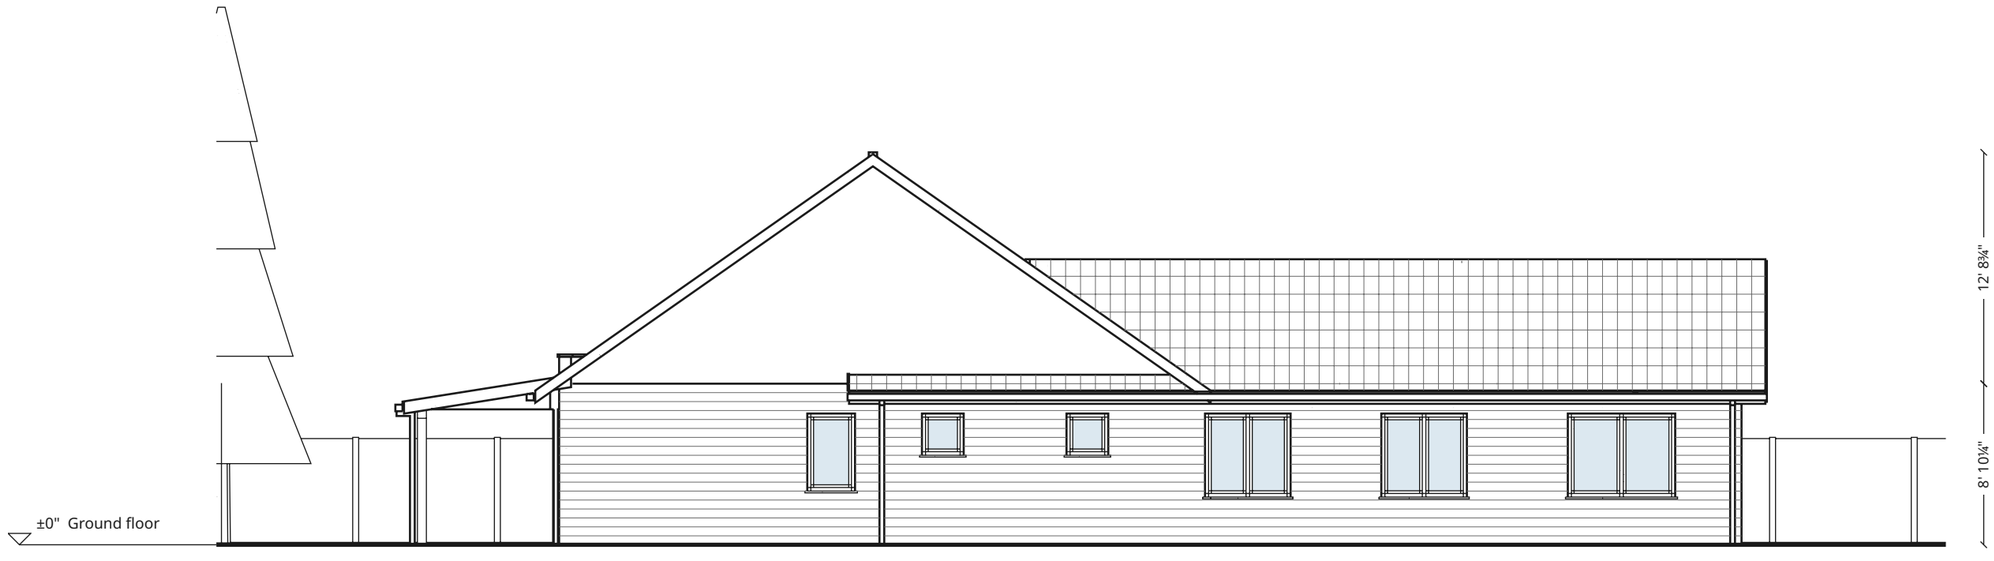

East elevation

Ground


The solid line is the ground in front of each side; a dashed line shows the existing ground where the site has spot heights.

N


0 4 8 ft

One-story farmhouse

Drawing: South elevation, East elevation	Sheet: 2 / 3
Client:	Scale: 1:100 (Tabloid)
Drawn by:	Date: 2026-11-16

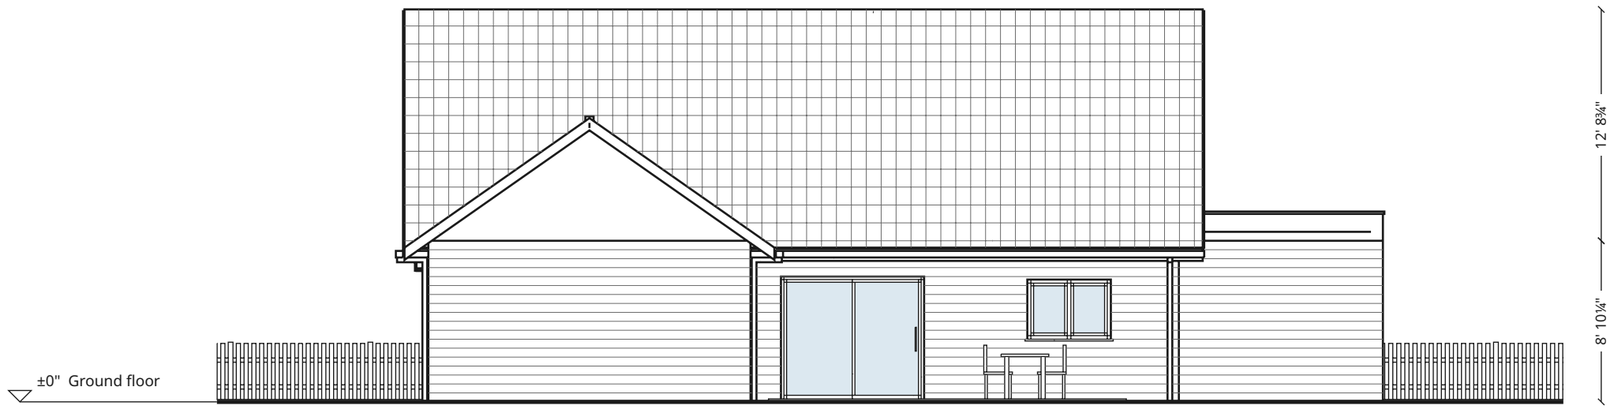

North elevation

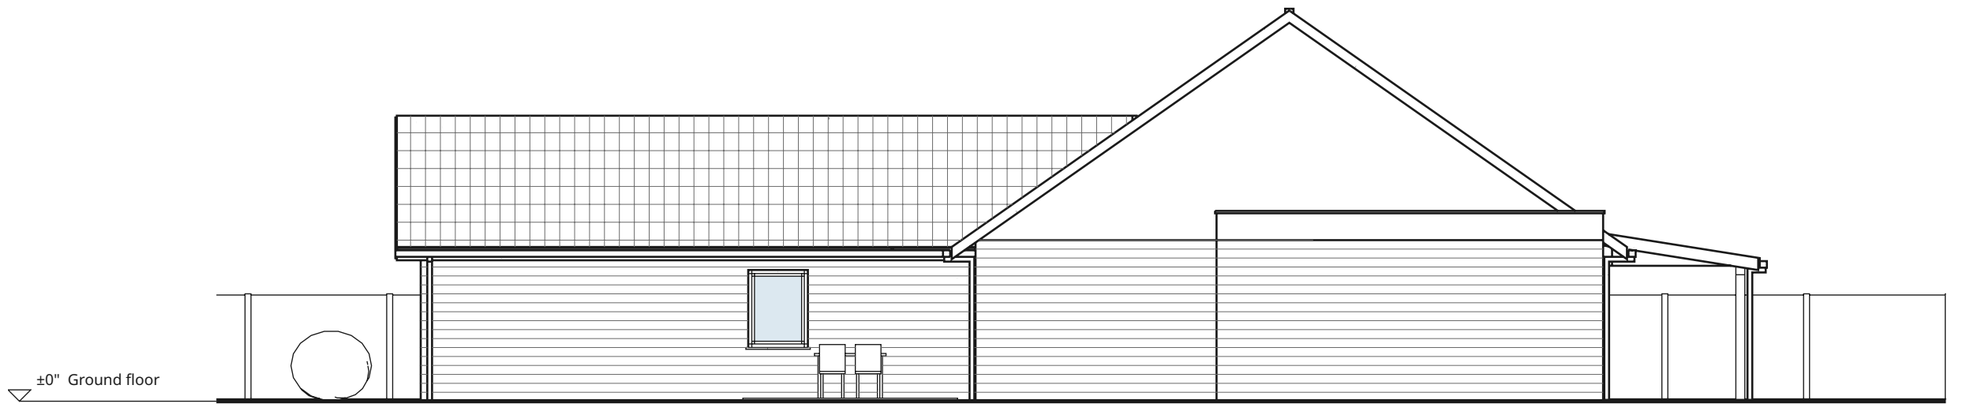

West elevation

Ground

The solid line is the ground in front of each side; a dashed line shows the existing ground where the site has spot heights.

N

0 4 8 ft

One-story farmhouse

Drawing North elevation, West elevation	Sheet 3 / 3
Client	Scale 1:100 (Tabloid)
Drawn by	Date 2026-11-16