

Rooms

Hall	25.71 m²
Shower room	9.45 m²
Office	13.92 m²
Laundry	11.93 m²
Storage	11.93 m²
Living and kitchen	50.53 m²
Family room	31.37 m²
Garage	19.80 m²
Total	**174.64 m²**

N

0 1 2 m

Six-bedroom house

Drawing: Ground floor	Sheet: 1 / 6
Client:	Scale: 1:100 (A3)
Drawn by:	Date: 2026-11-16



Rooms


Landing	26.17 m²	**Total**	**153.17 m²**
Bathroom	8.57 m²		
Bathroom	8.57 m²		
Bathroom	8.57 m²		
Bedroom	10.55 m²		
Bedroom	10.55 m²		
Main bedroom	23.00 m²		
Bedroom	18.40 m²		
Bedroom	18.40 m²		
Bedroom	20.39 m²		

N

0 1 2 m

Six-bedroom house

Drawing: First floor	Sheet: 2 / 6
Client:	Scale: 1:100 (A3)
Drawn by:	Date: 2026-11-16

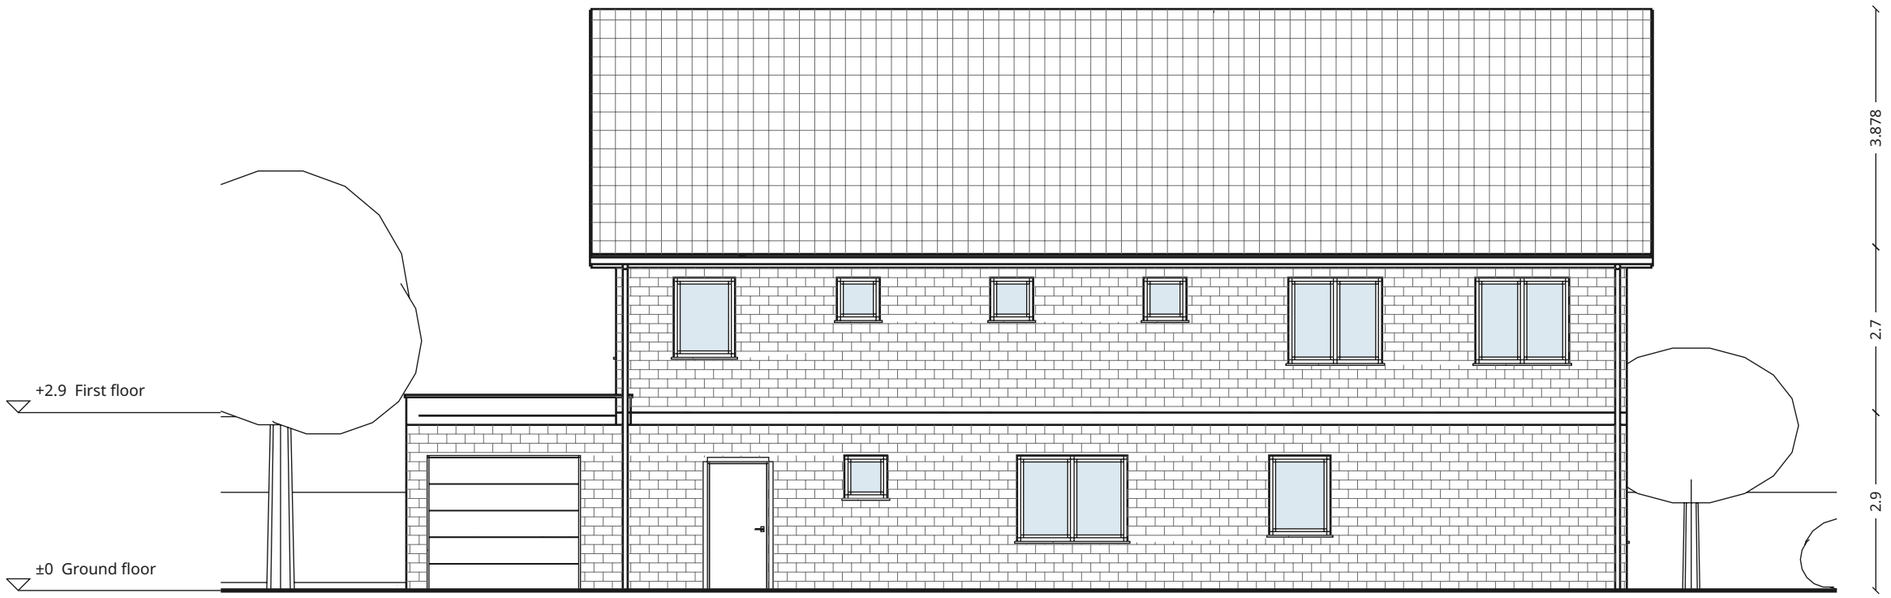

South elevation


Ground
The solid line is the ground in front of each side; a dashed line shows the existing ground where the site has spot heights.

N

0 1 2 m

Six-bedroom house

Drawing: South elevation	Sheet: 3 / 6
Client	Scale: 1:100 (A3)
Drawn by	Date: 2026-11-16

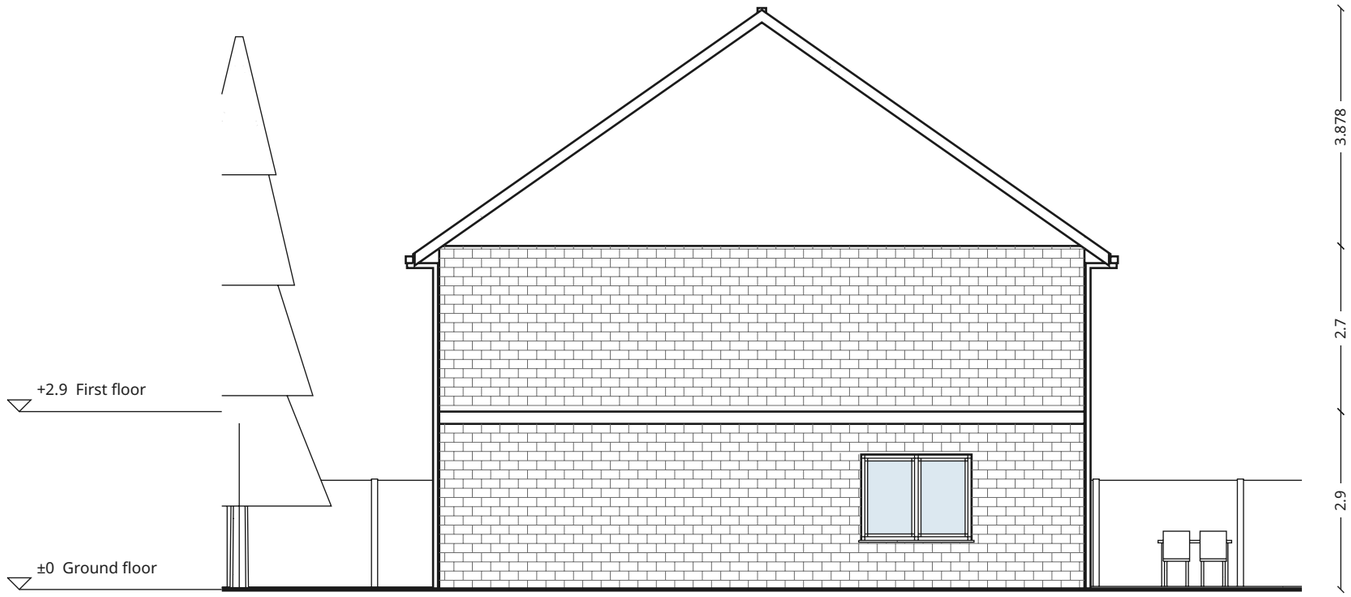

East elevation

Ground
The solid line is the ground in front of each side; a dashed line shows the existing ground where the site has spot heights.

N

0 1 2 m

Six-bedroom house

Drawing East elevation	Sheet 4 / 6
Client	Scale 1:100 (A3)
Drawn by	Date 2026-11-16



North elevation


Ground
The solid line is the ground in front of each side; a dashed line shows the existing ground where the site has spot heights.

N

0 1 2 m

Six-bedroom house

Drawing: North elevation	Sheet: 5 / 6
Client	Scale: 1:100 (A3)
Drawn by	Date: 2026-11-16

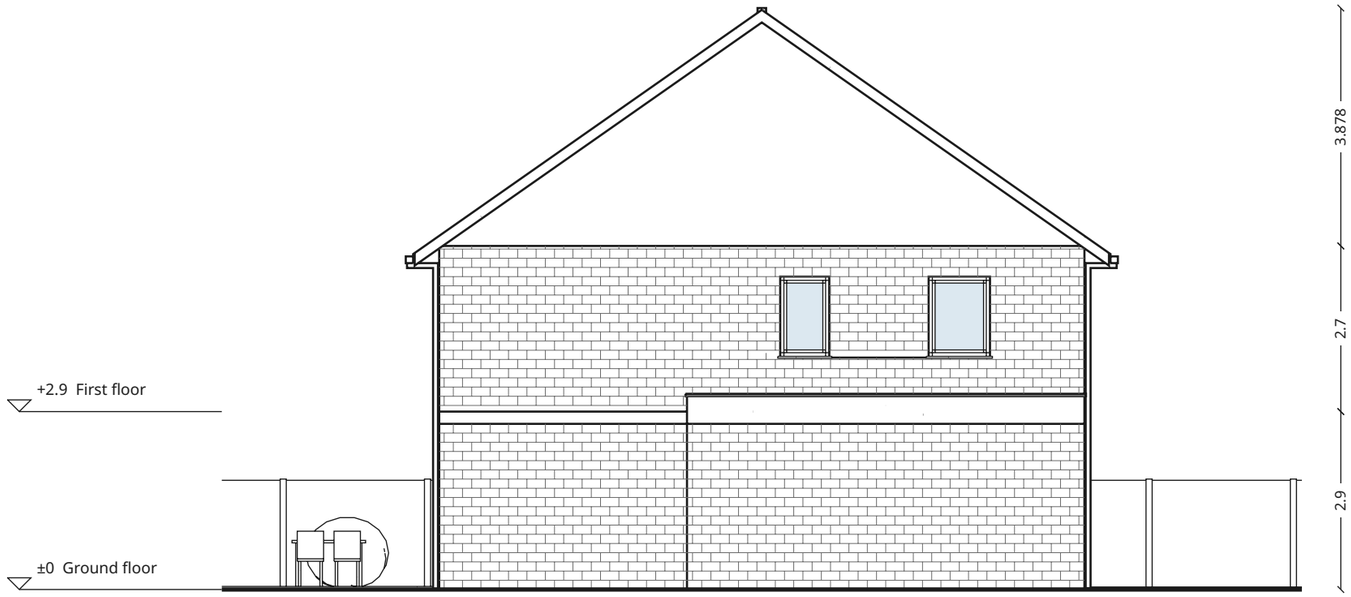

West elevation

Ground
The solid line is the ground in front of each side; a dashed line shows the existing ground where the site has spot heights.

N

0 1 2 m

Six-bedroom house

Drawing West elevation	Sheet 6 / 6
Client	Scale 1:100 (A3)
Drawn by	Date 2026-11-16