

Rooms	
Hall	276.8 ft²
Shower room	101.7 ft²
Office	149.8 ft²
Laundry	128.4 ft²
Storage	128.4 ft²
Living and kitchen	543.9 ft²
Family room	337.7 ft²
Garage	213.1 ft²
Total	**1879.8 ft²**

N


0 4 8 ft

Six-bedroom house

Drawing Ground floor	Sheet 1 / 6
Client	Scale 1:100 (Tabloid)
Drawn by	Date 2026-11-16




Rooms			
Landing	281.7 ft²	**Total**	**1648.7 ft²**
Bathroom	92.2 ft²		
Bathroom	92.2 ft²		
Bathroom	92.2 ft²		
Bedroom	113.5 ft²		
Bedroom	113.5 ft²		
Main bedroom	247.6 ft²		
Bedroom	198.1 ft²		
Bedroom	198.1 ft²		
Bedroom	219.5 ft²		

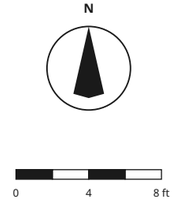

Six-bedroom house

Drawing First floor	Sheet 2 / 6
Client	Scale 1:100 (Tabloid)
Drawn by	Date 2026-11-16

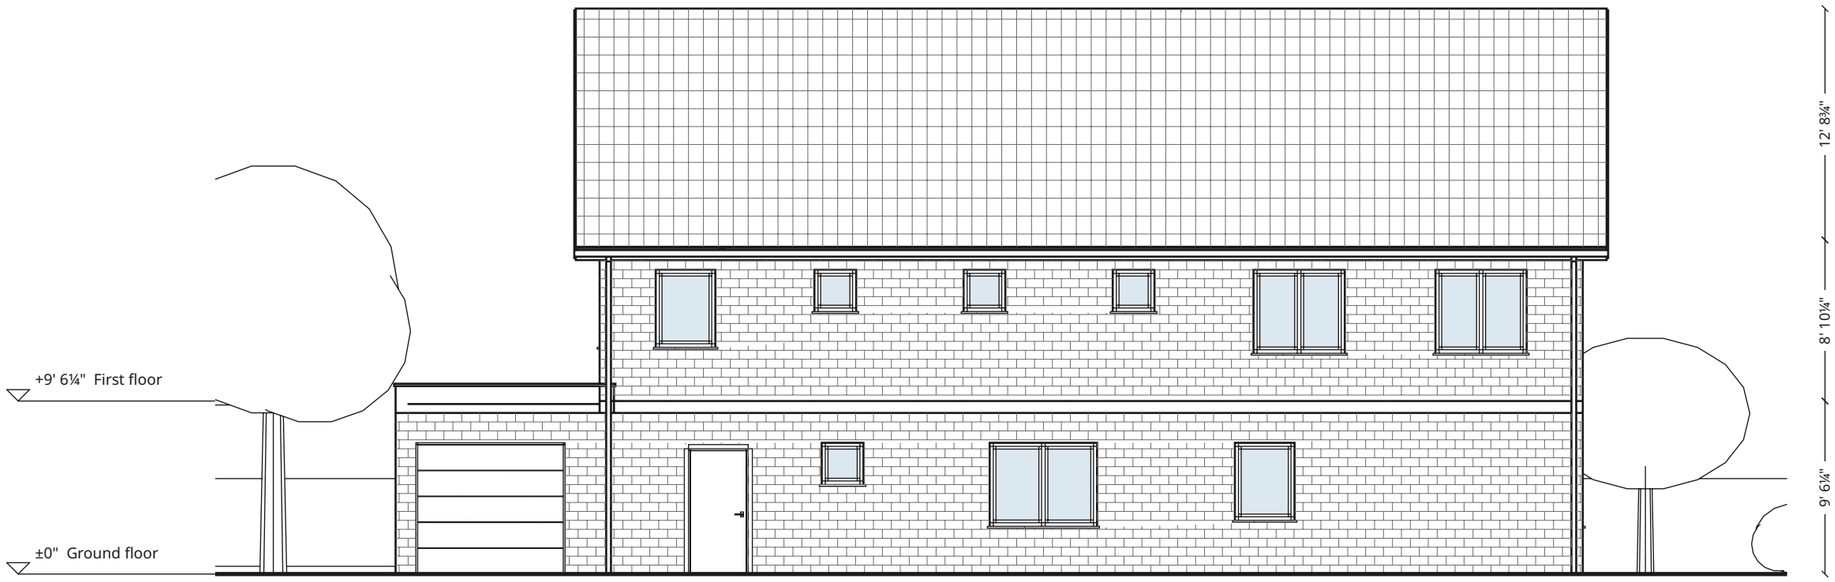

South elevation


Ground
The solid line is the ground in front of each side; a dashed line shows the existing ground where the site has spot heights.

N

0 4 8 ft

Six-bedroom house

Drawing South elevation	Sheet 3 / 6
Client	Scale 1:100 (Tabloid)
Drawn by	Date 2026-11-16

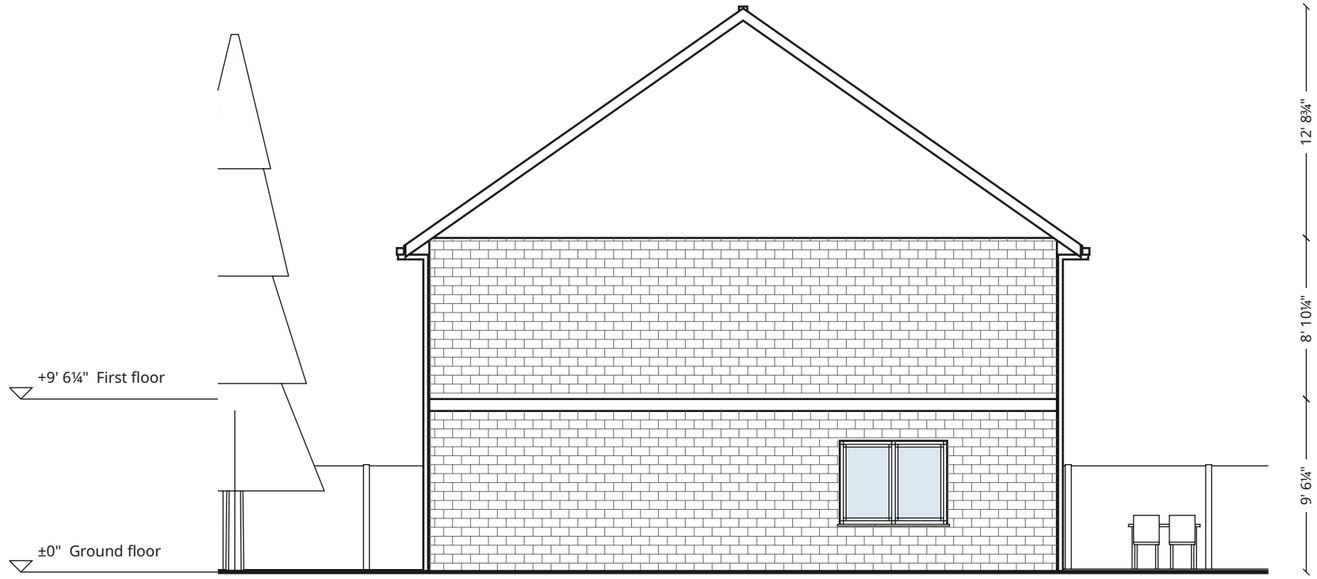

East elevation

Ground

The solid line is the ground in front of each side; a dashed line shows the existing ground where the site has spot heights.

N

0 4 8 ft

Six-bedroom house

Drawing East elevation	Sheet 4 / 6
Client	Scale 1:100 (Tabloid)
Drawn by	Date 2026-11-16



North elevation

Ground


The solid line is the ground in front of each side; a dashed line shows the existing ground where the site has spot heights.

N

0 4 8 ft

Six-bedroom house

Drawing North elevation	Sheet 5 / 6
Client	Scale 1:100 (Tabloid)
Drawn by	Date 2026-11-16

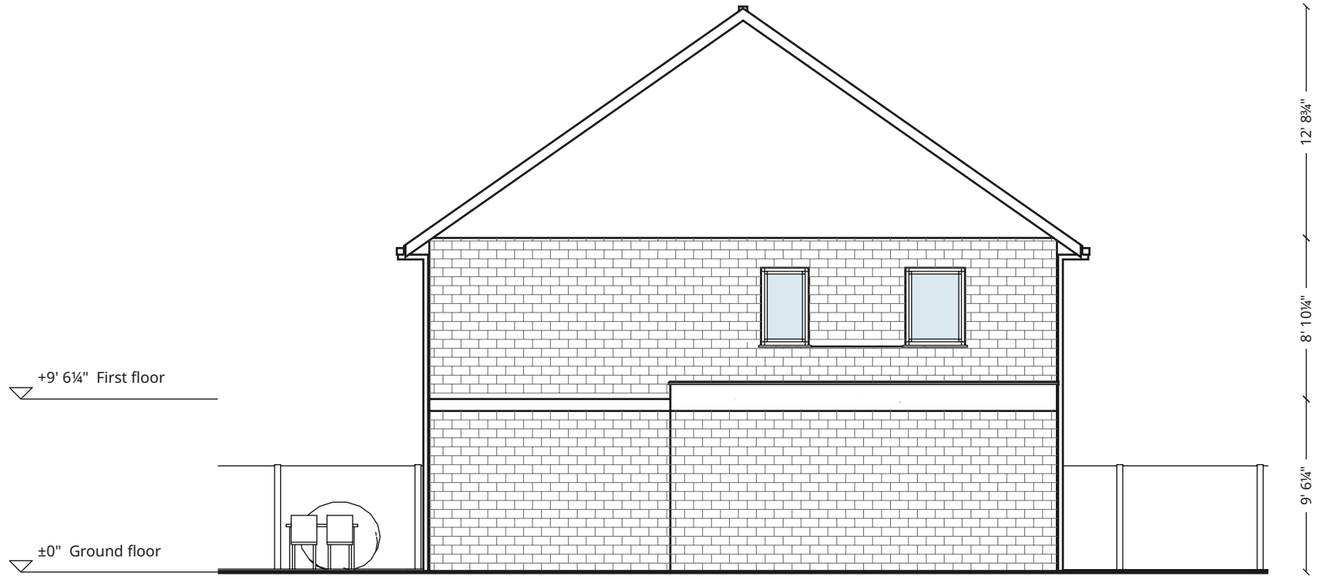

West elevation

Ground

The solid line is the ground in front of each side; a dashed line shows the existing ground where the site has spot heights.

N

0 4 8 ft

Six-bedroom house

Drawing West elevation	Sheet 6 / 6
Client	Scale 1:100 (Tabloid)
Drawn by	Date 2026-11-16