

Rooms


Hall	273.2 ft²
Living and kitchen	375.3 ft²
Main bedroom	196.7 ft²
Total	**845.1 ft²**

N

0 4 8 ft

Split-level house on a hillside

Drawing: Garden level	Sheet: 1 / 6
Client:	Scale: 1:100 (Tabloid)
Drawn by:	Date: 2026-11-16

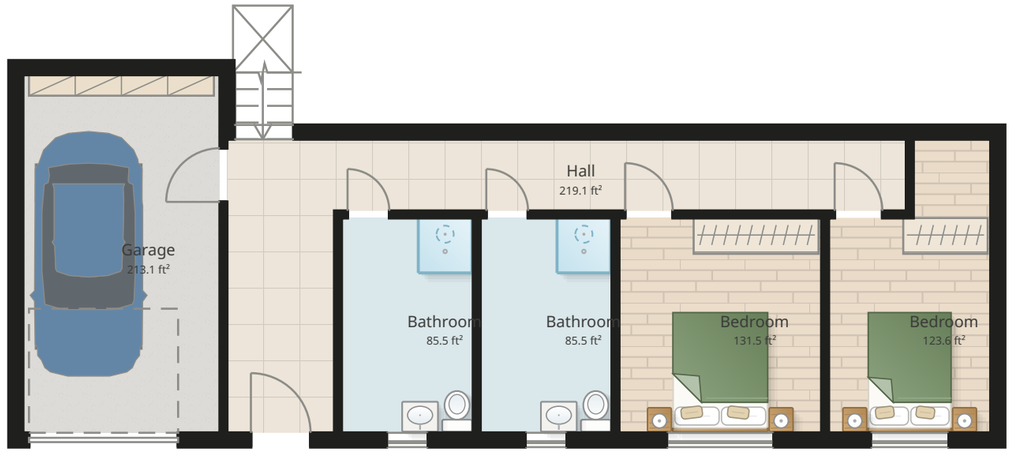

Rooms


Hall	219.1 ft²
Bathroom	85.5 ft²
Bathroom	85.5 ft²
Bedroom	131.5 ft²
Bedroom	123.6 ft²
Garage	213.1 ft²
Total	**858.3 ft²**

N

0 4 8 ft

Split-level house on a hillside

Drawing: Street level	Sheet: 2 / 6
Client:	Scale: 1:100 (Tabloid)
Drawn by:	Date: 2026-11-16

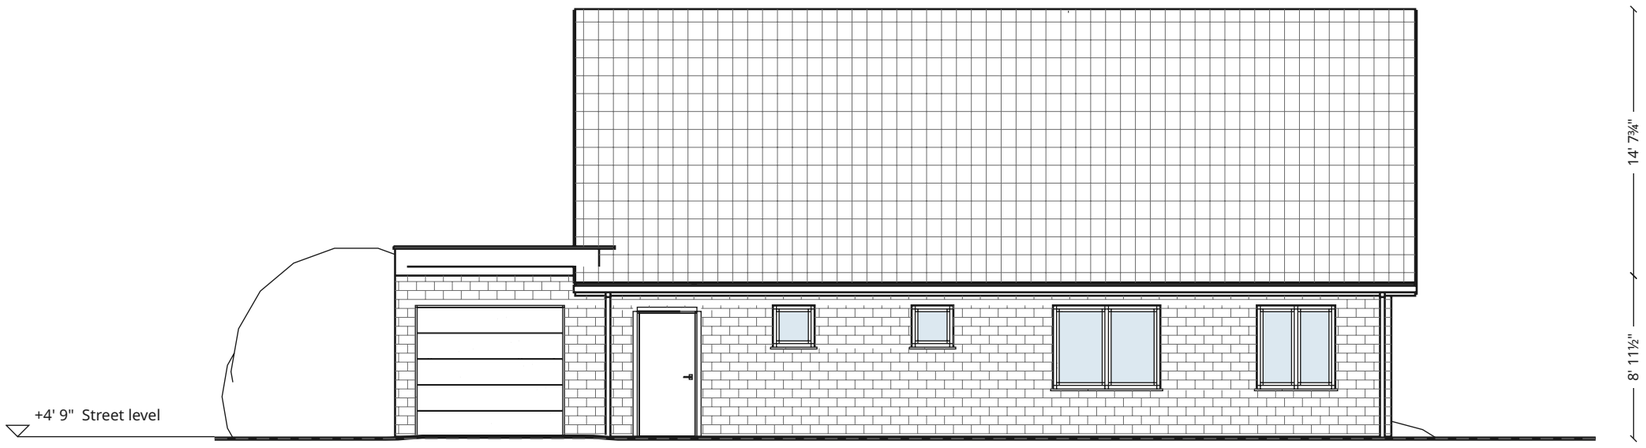

South elevation


Ground
The solid line is the ground in front of each side; a dashed line shows the existing ground where the site has spot heights.

N

0 4 8 ft

Split-level house on a hillside

Drawing: South elevation	Sheet: 3 / 6
Client:	Scale: 1:100 (Tabloid)
Drawn by:	Date: 2026-11-16

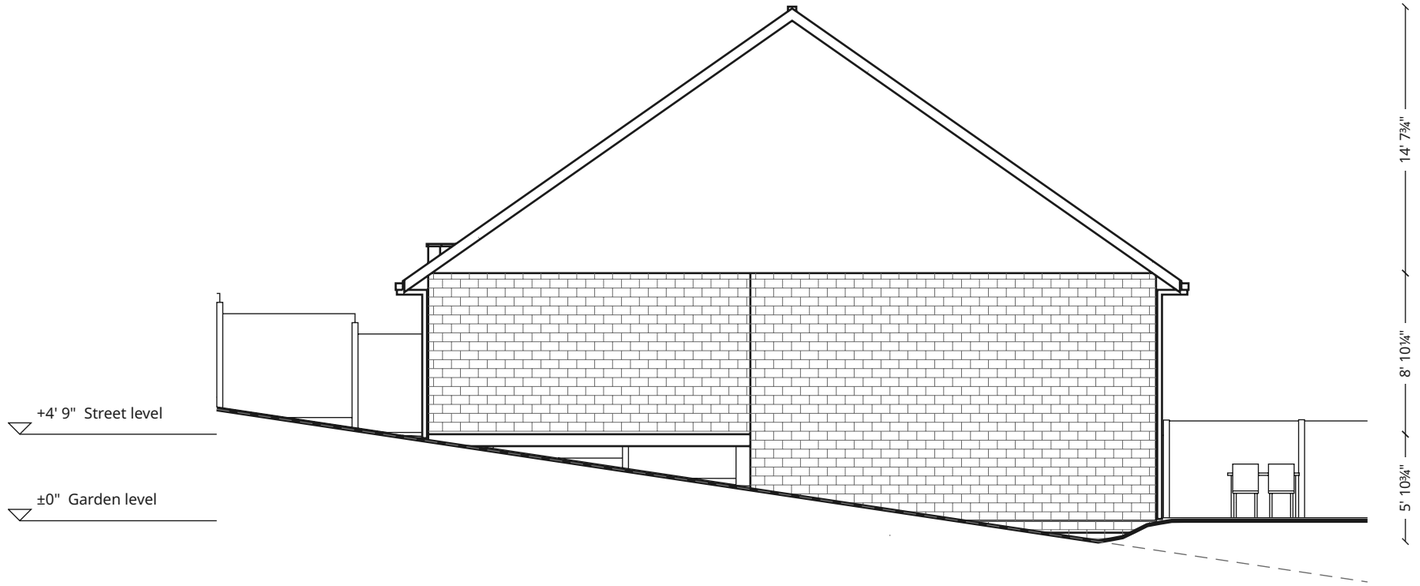

East elevation


Ground
The solid line is the ground in front of each side; a dashed line shows the existing ground where the site has spot heights.

N

0 4 8 ft

Split-level house on a hillside

Drawing: East elevation	Sheet: 4 / 6
Client:	Scale: 1:100 (Tabloid)
Drawn by:	Date: 2026-11-16

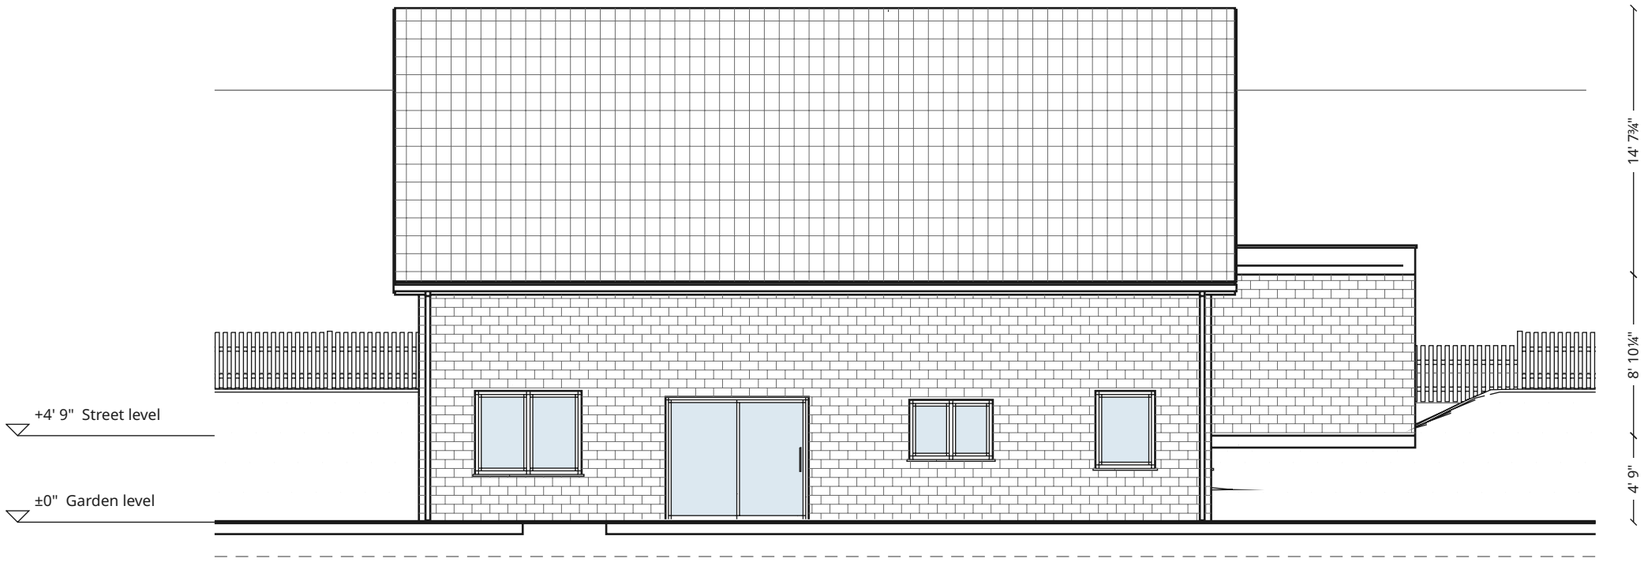

North elevation

Ground


The solid line is the ground in front of each side; a dashed line shows the existing ground where the site has spot heights.

N

0 4 8 ft

Split-level house on a hillside

Drawing: North elevation	Sheet: 5 / 6
Client:	Scale: 1:100 (Tabloid)
Drawn by:	Date: 2026-11-16

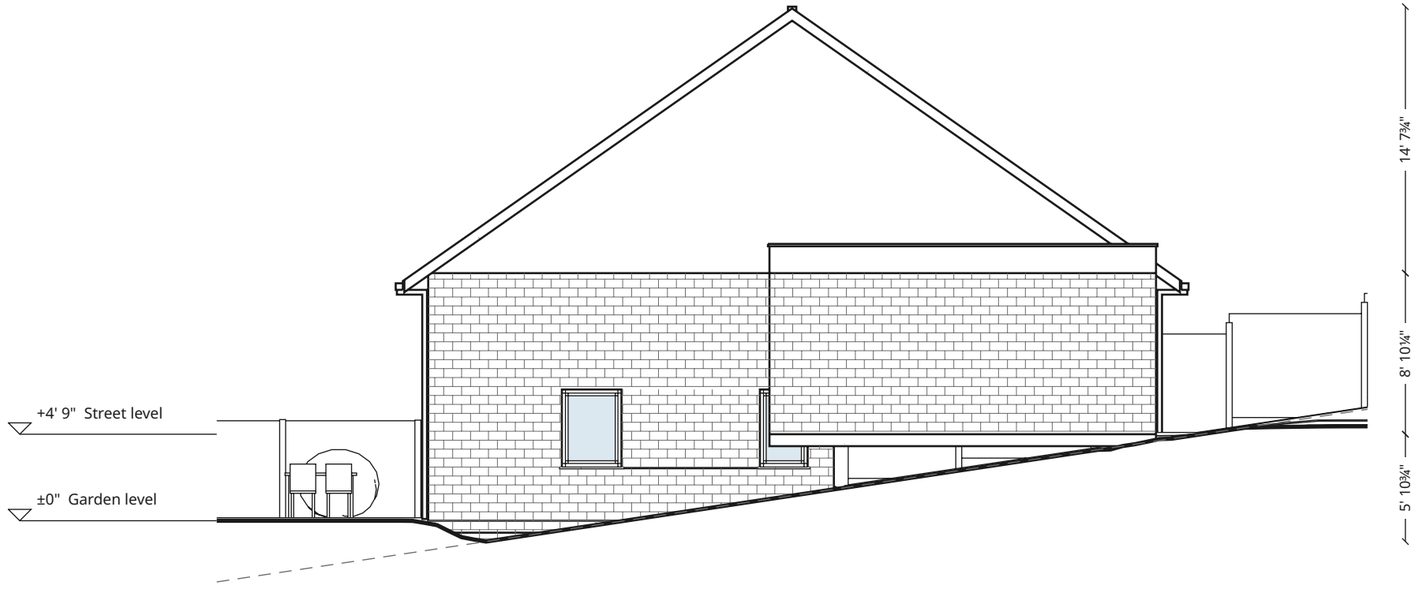

West elevation

Ground

The solid line is the ground in front of each side; a dashed line shows the existing ground where the site has spot heights.

N

0 4 8 ft

Split-level house on a hillside

Drawing: West elevation	Sheet: 6 / 6
Client:	Scale: 1:100 (Tabloid)
Drawn by:	Date: 2026-11-16