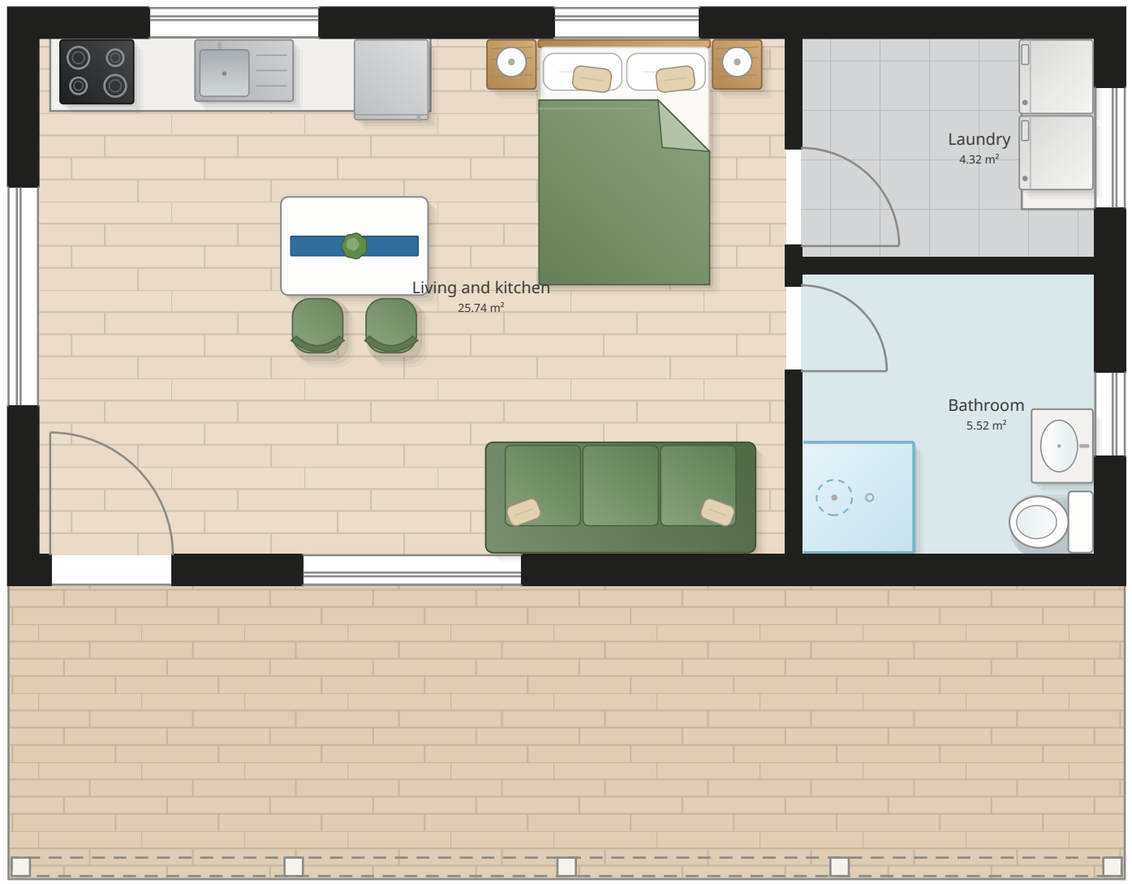


Rooms


Living and kitchen	25.74 m²
Bathroom	5.52 m²
Laundry	4.32 m²
Total	**35.58 m²**

N

0 0.4 0.8 m

Studio tiny house

Drawing: Ground floor	Sheet: 1 / 5
Client	Scale: 1:50 (A3)
Drawn by	Date: 2026-11-16

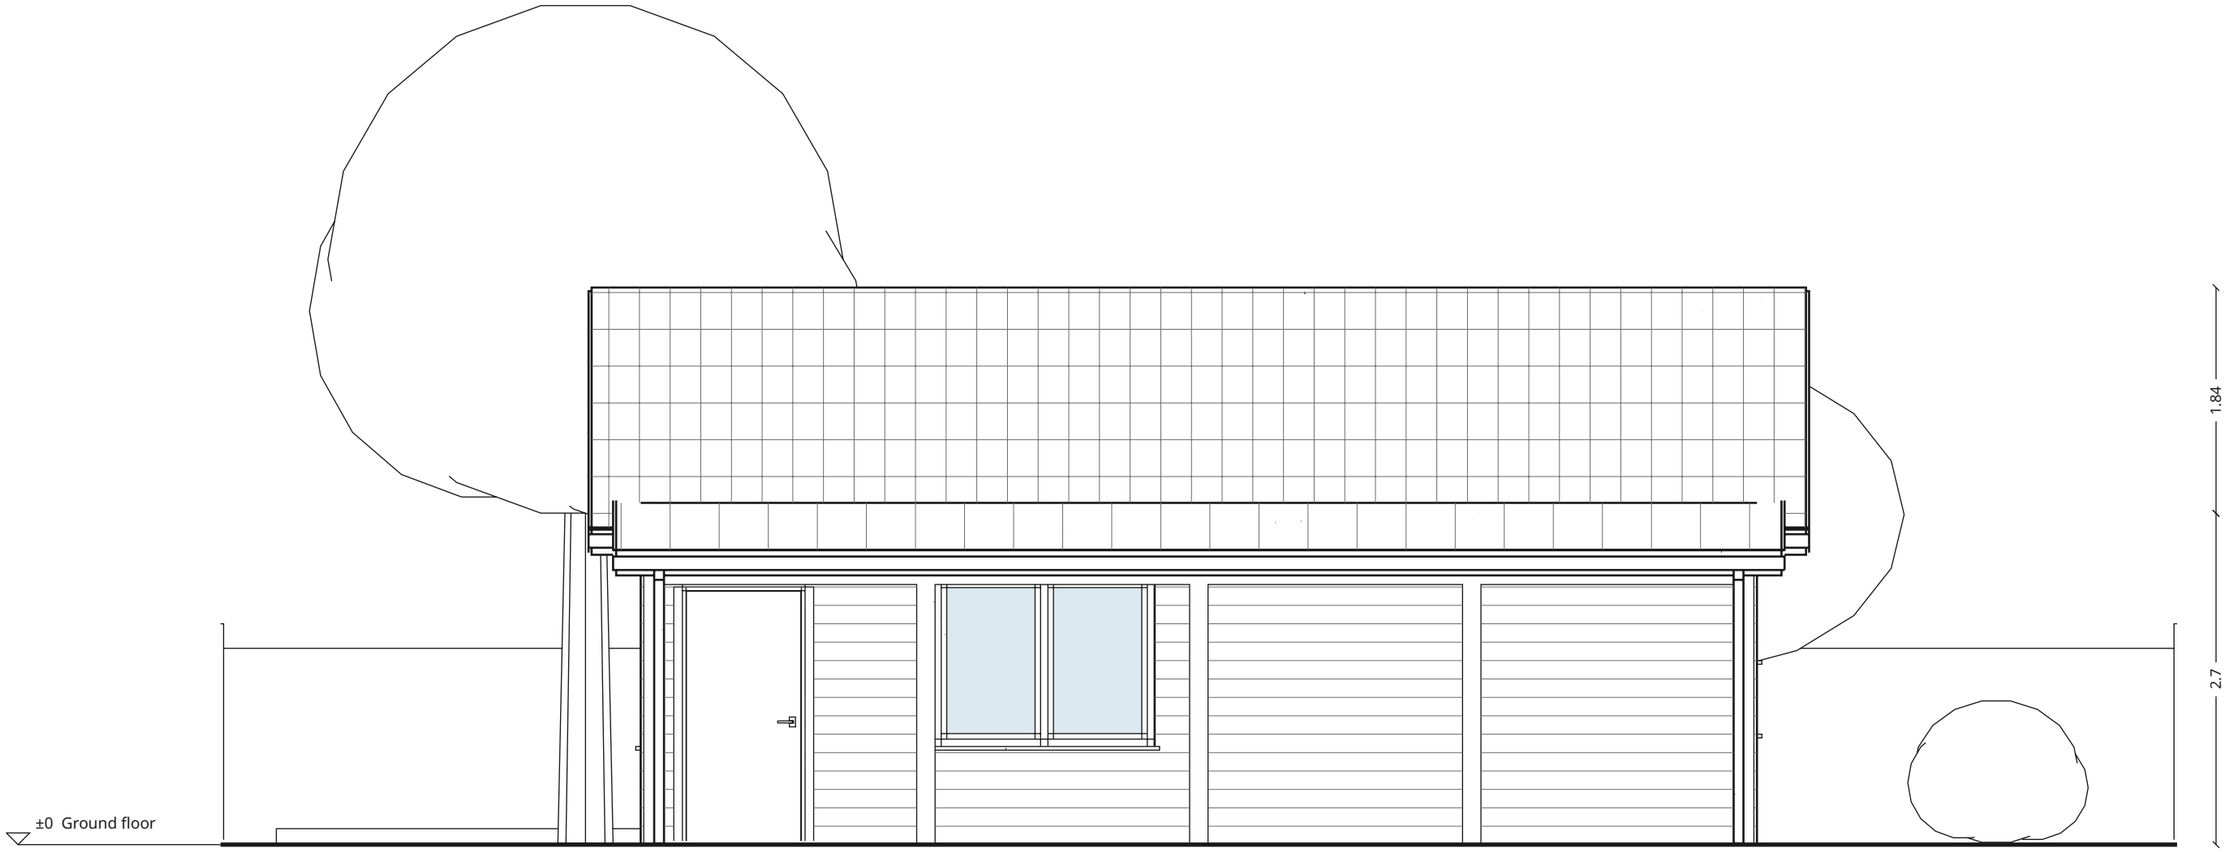

South elevation

Ground


The solid line is the ground in front of each side; a dashed line shows the existing ground where the site has spot heights.

N

0 0.4 0.8 m

Studio tiny house

Drawing: South elevation	Sheet: 2 / 5
Client	Scale: 1:50 (A3)
Drawn by	Date: 2026-11-16

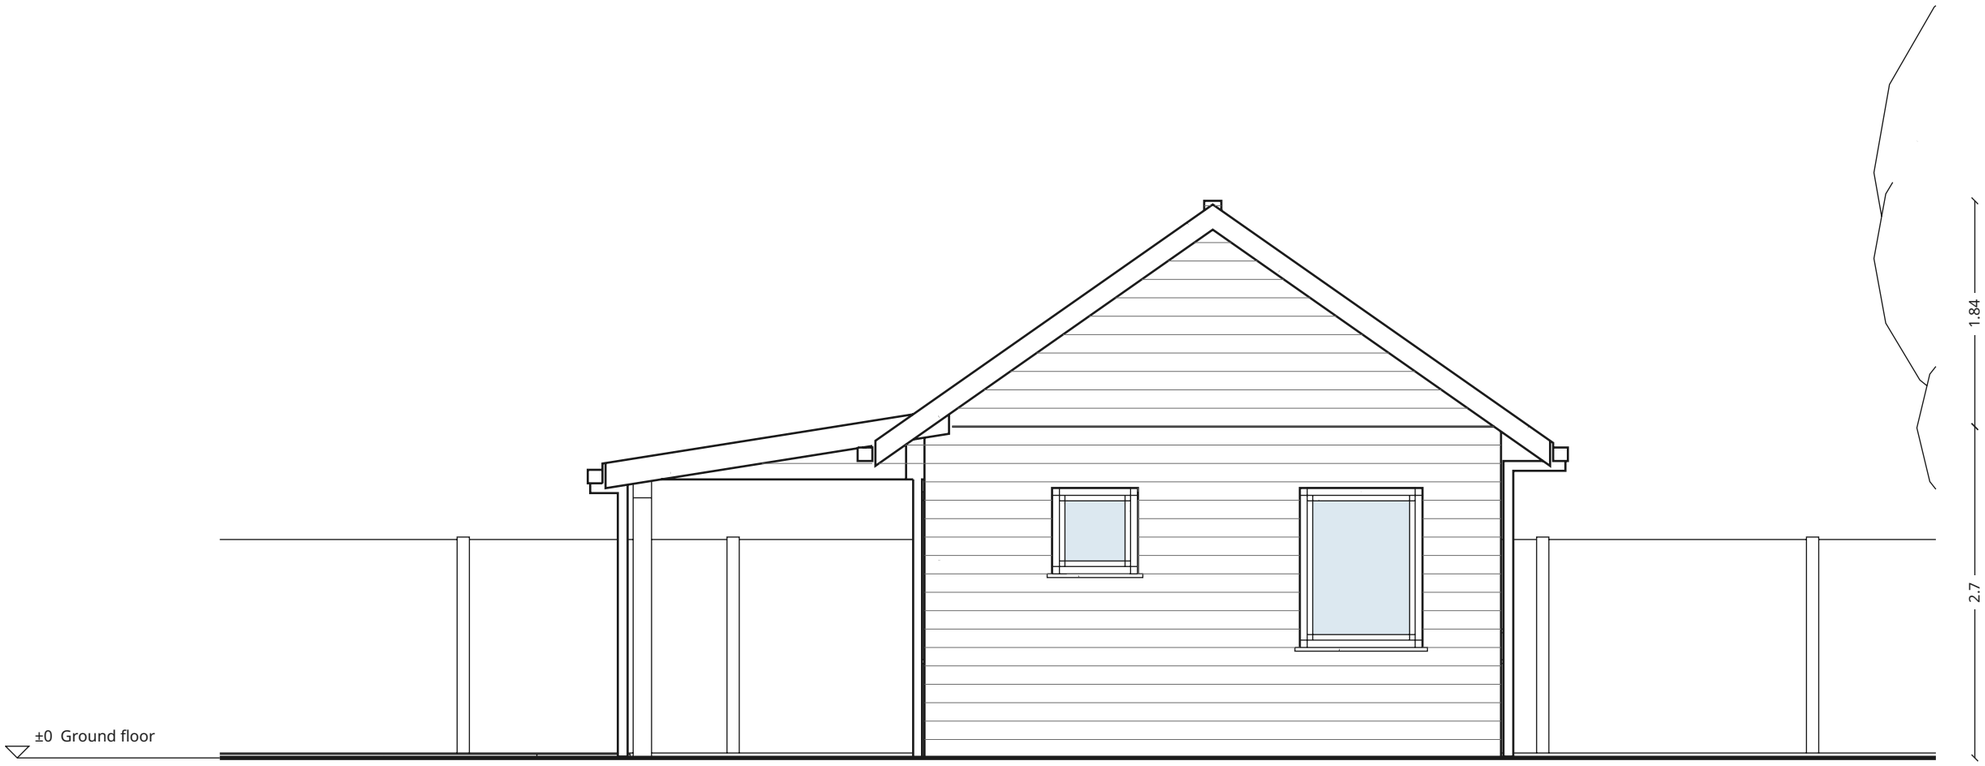

East elevation

Ground


The solid line is the ground in front of each side; a dashed line shows the existing ground where the site has spot heights.

N

0 0.4 0.8 m

Studio tiny house

Drawing: East elevation	Sheet: 3 / 5
Client:	Scale: 1:50 (A3)
Drawn by:	Date: 2026-11-16

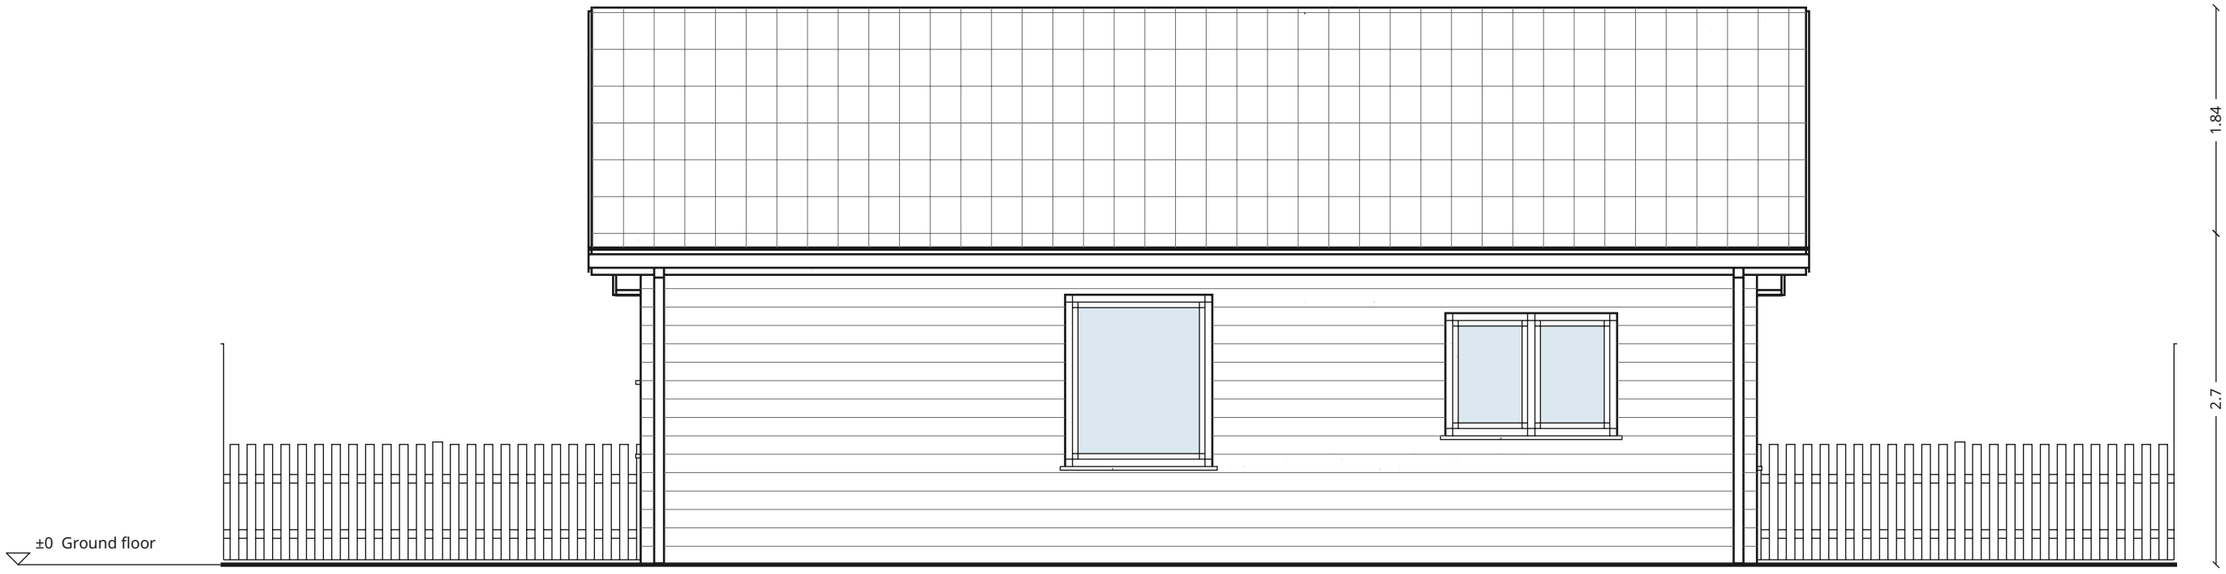

North elevation


Ground
The solid line is the ground in front of each side; a dashed line shows the existing ground where the site has spot heights.

N

0 0.4 0.8 m

Studio tiny house

Drawing: North elevation	Sheet: 4 / 5
Client:	Scale: 1:50 (A3)
Drawn by:	Date: 2026-11-16

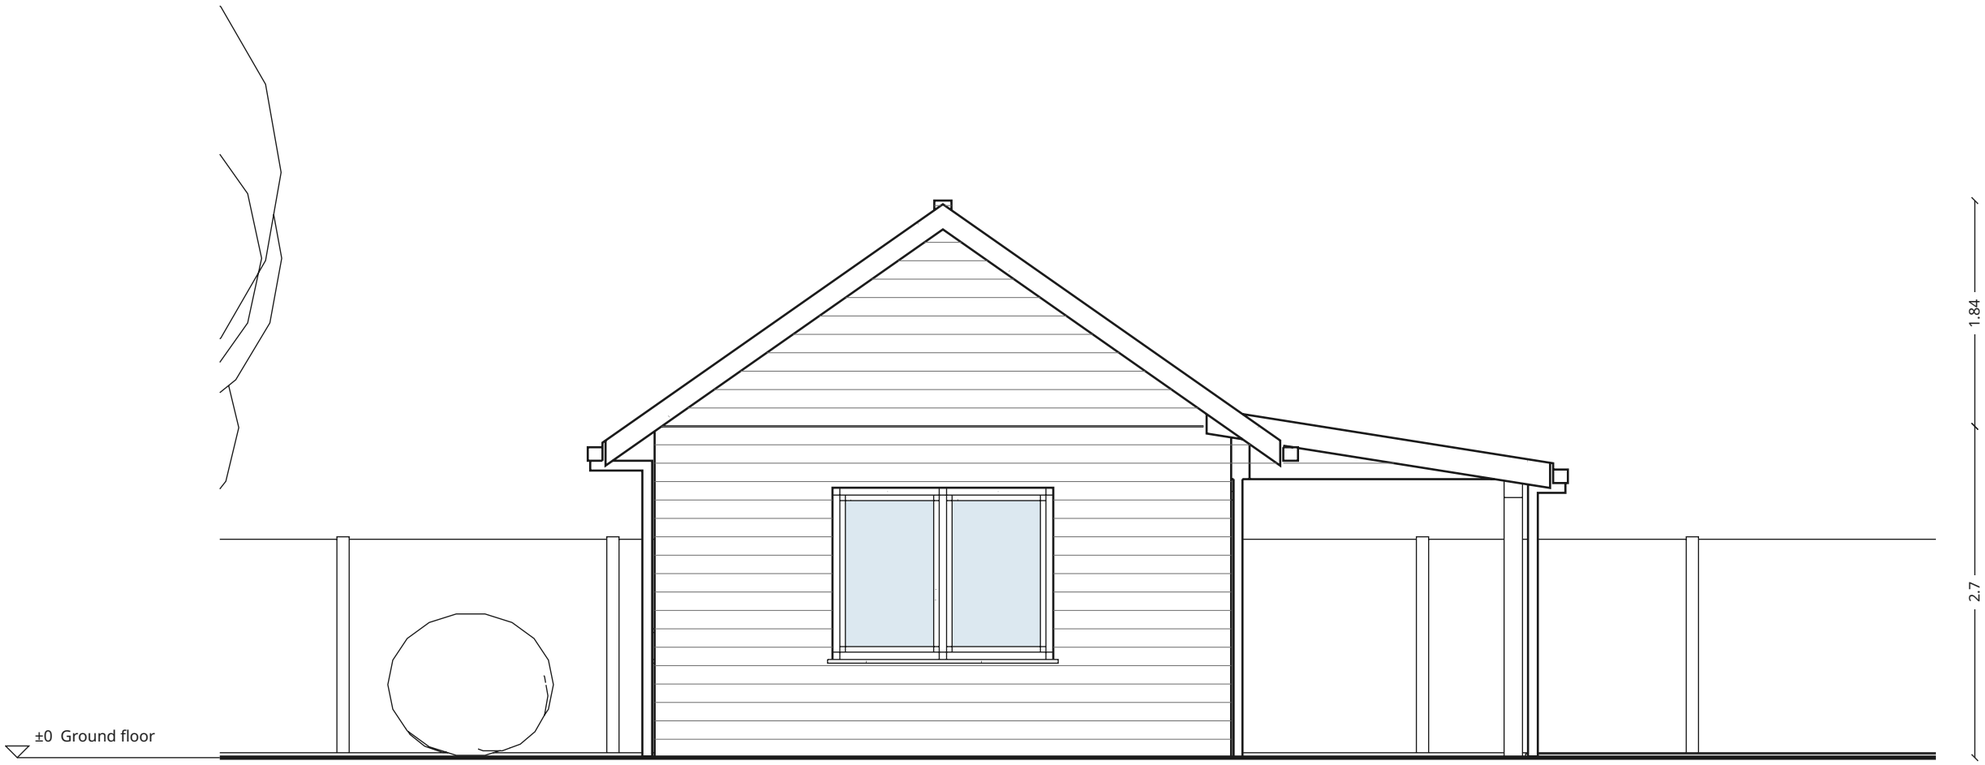

West elevation

Ground
The solid line is the ground in front of each side; a dashed line shows the existing ground where the site has spot heights.

N

0 0.4 0.8 m

Studio tiny house

Drawing: West elevation	Sheet: 5 / 5
Client:	Scale: 1:50 (A3)
Drawn by:	Date: 2026-11-16