

Rooms


Living and kitchen	277.1 ft²
Bathroom	59.4 ft²
Laundry	46.5 ft²
Total	**383.0 ft²**

N

0 2 4 ft

Studio tiny house

Drawing: Ground floor	Sheet: 1 / 5
Client:	Scale: 1:50 (Tabloid)
Drawn by:	Date: 2026-11-16

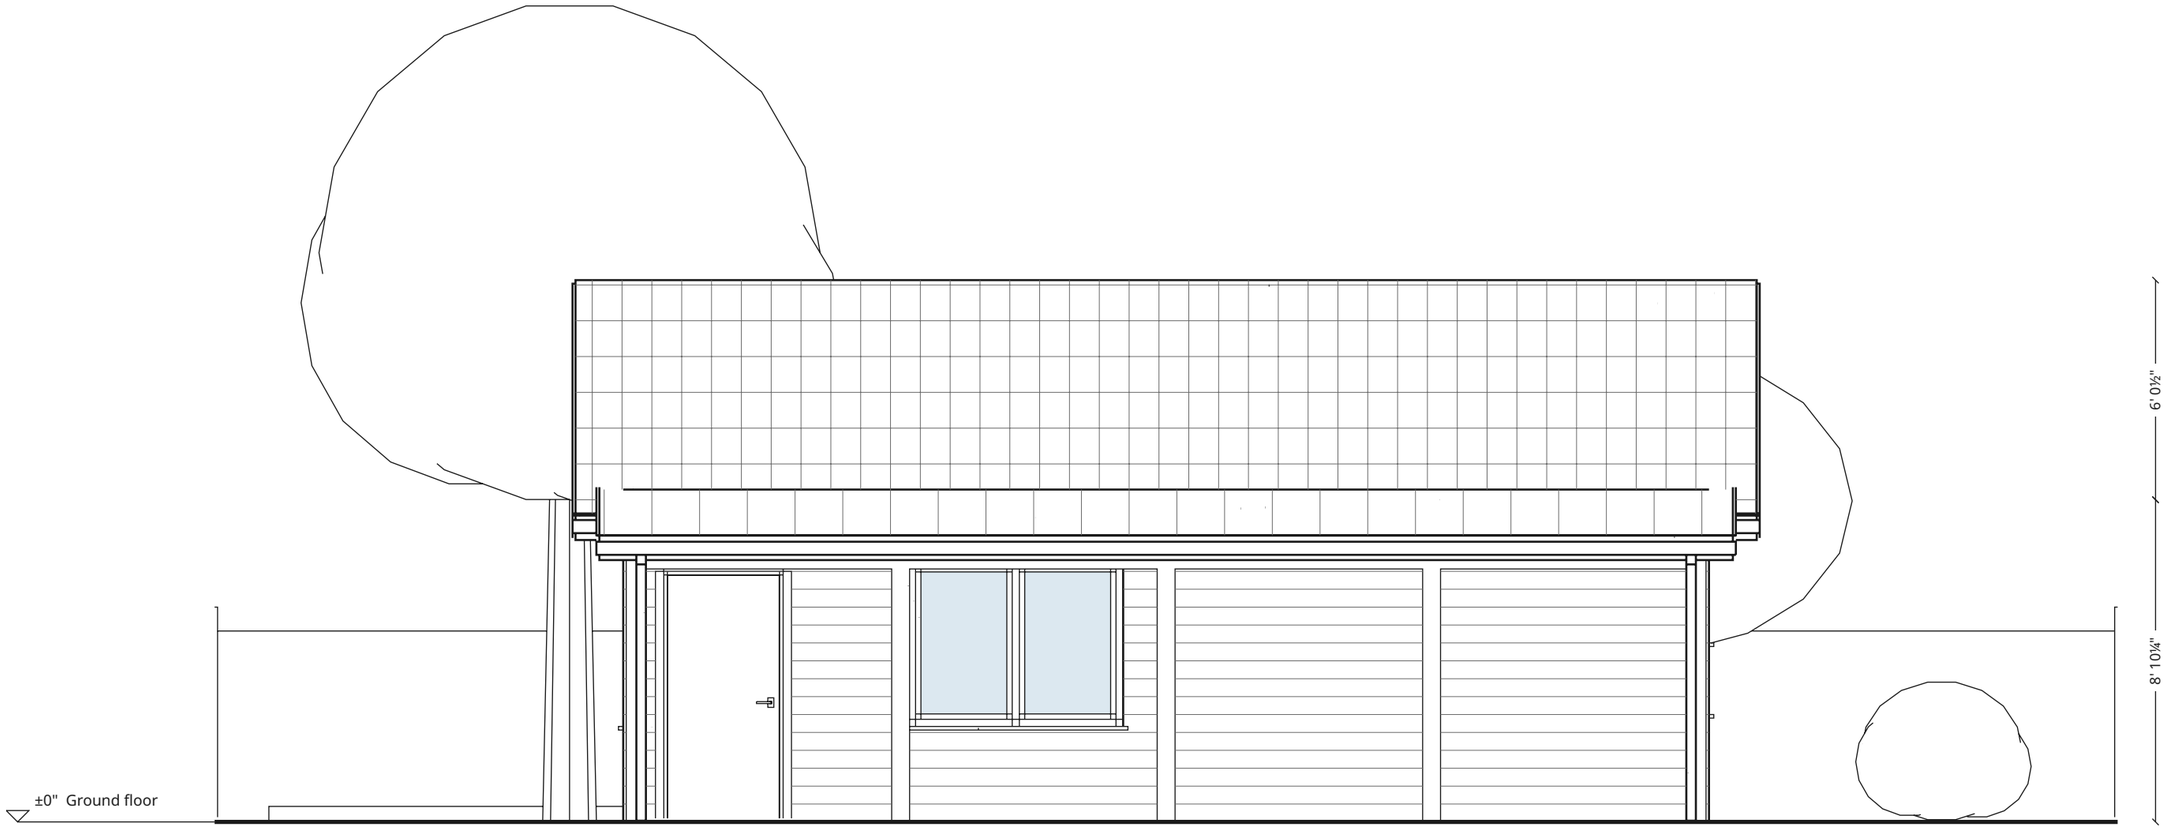

South elevation


Ground
The solid line is the ground in front of each side; a dashed line shows the existing ground where the site has spot heights.

N

0 2 4 ft

Studio tiny house

Drawing: South elevation	Sheet: 2 / 5
Client:	Scale: 1:50 (Tabloid)
Drawn by:	Date: 2026-11-16

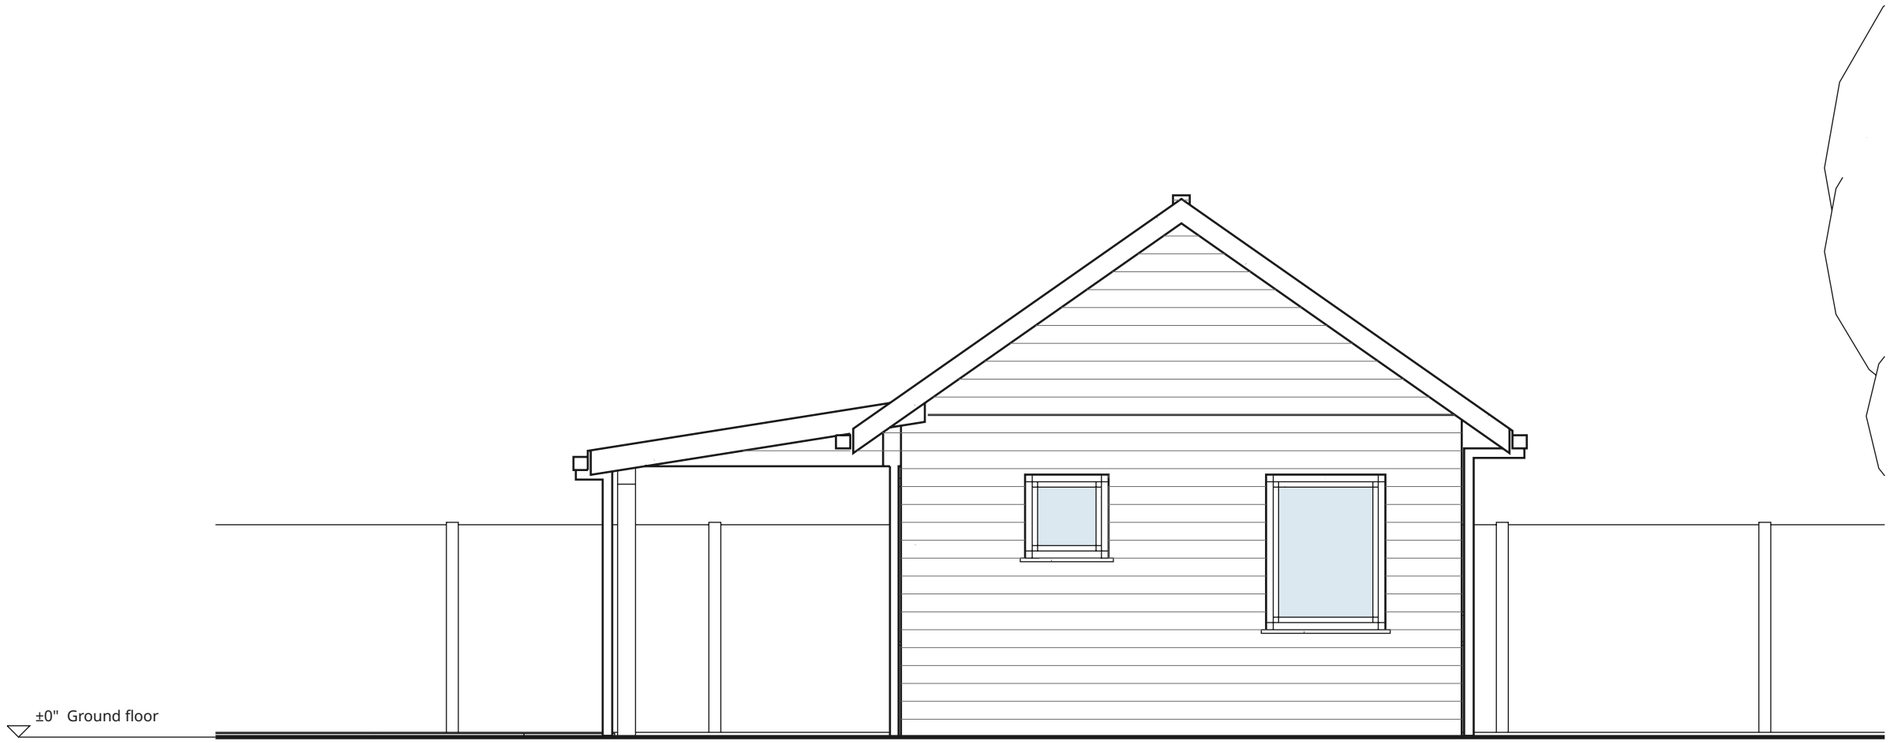

East elevation


Ground
The solid line is the ground in front of each side; a dashed line shows the existing ground where the site has spot heights.

N

0 2 4 ft

Studio tiny house

Drawing: East elevation	Sheet: 3 / 5
Client:	Scale: 1:50 (Tabloid)
Drawn by:	Date: 2026-11-16

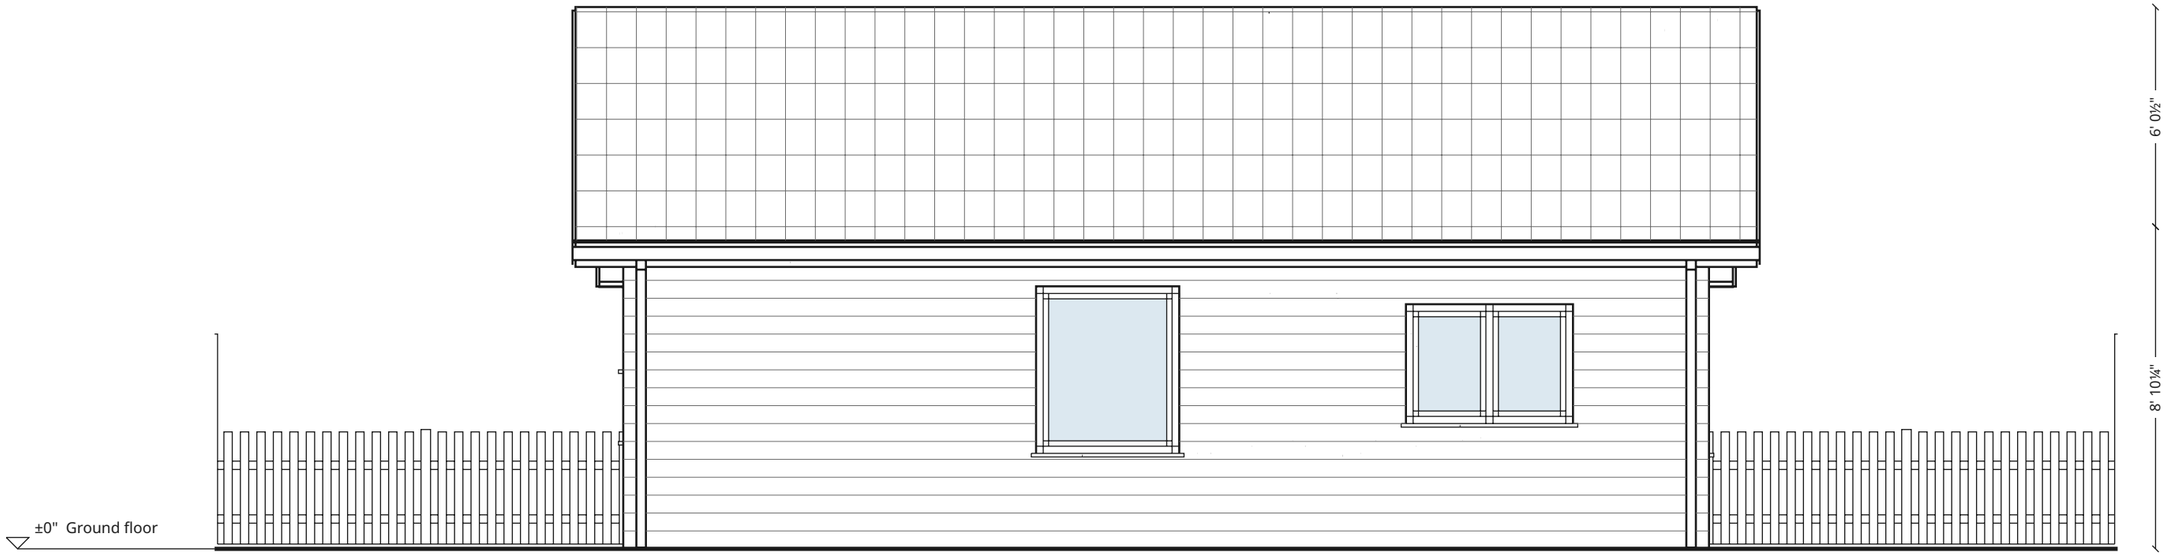

North elevation


Ground
The solid line is the ground in front of each side; a dashed line shows the existing ground where the site has spot heights.

N

0 2 4 ft

Studio tiny house

Drawing: North elevation	Sheet: 4 / 5
Client:	Scale: 1:50 (Tabloid)
Drawn by:	Date: 2026-11-16

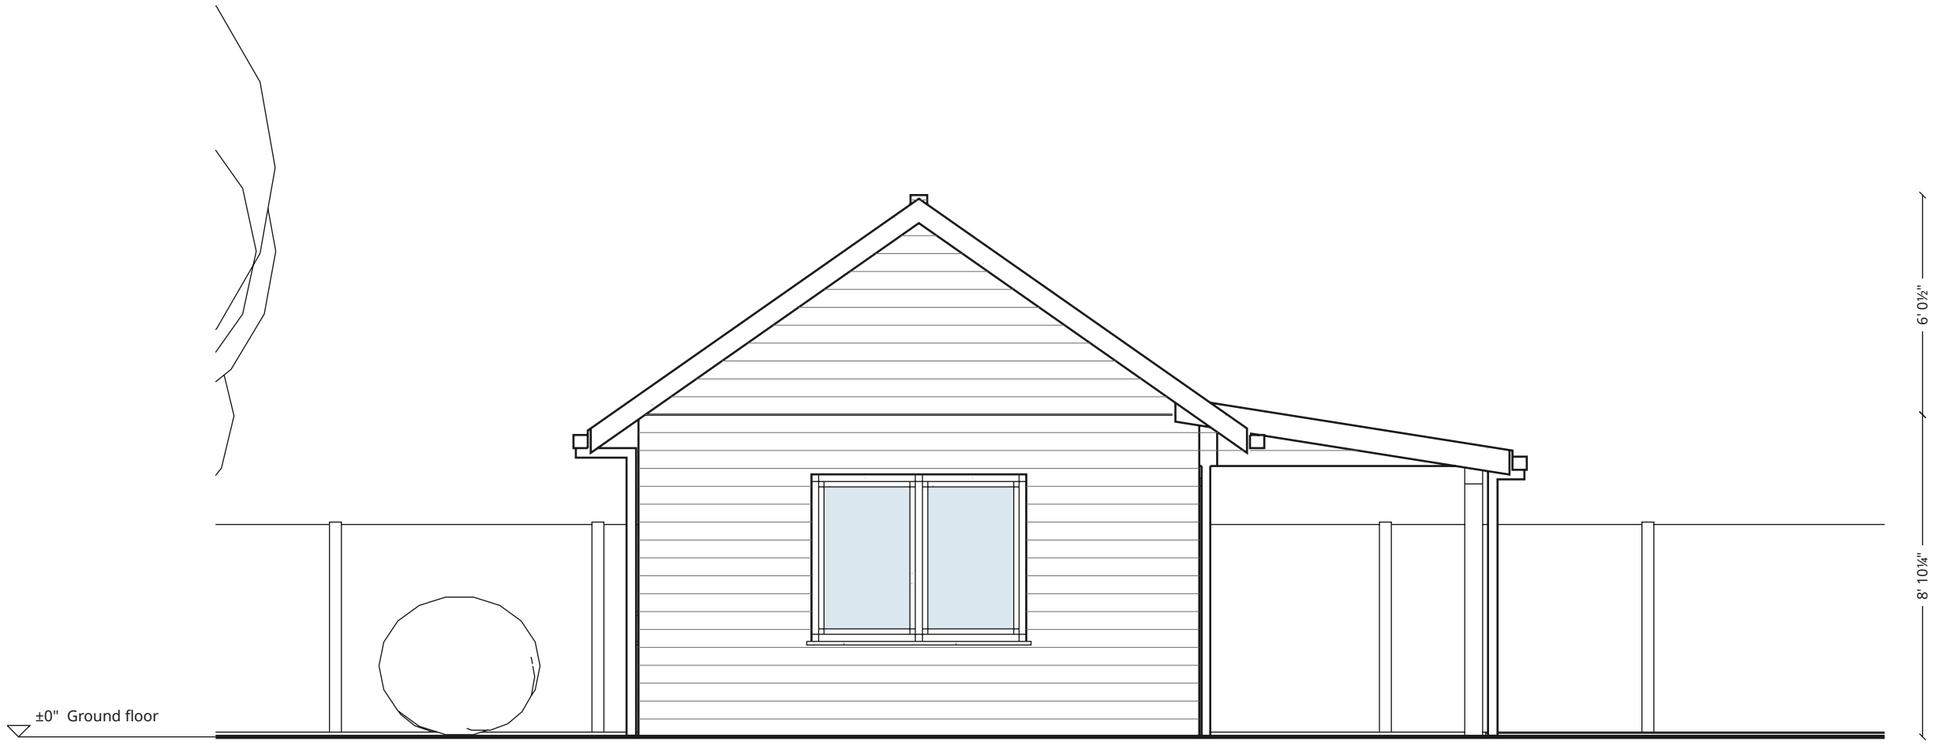

West elevation

Ground
The solid line is the ground in front of each side; a dashed line shows the existing ground where the site has spot heights.

N

0 2 4 ft

Studio tiny house

Drawing: West elevation	Sheet: 5 / 5
Client:	Scale: 1:50 (Tabloid)
Drawn by:	Date: 2026-11-16