

Rooms

Hall	204.6 ft²
Bathroom	125.9 ft²
Storage	178.6 ft²
Bedroom	163.9 ft²
Bedroom	161.0 ft²
Main bedroom	189.2 ft²
Total	**1023.2 ft²**

N

0 4 8 ft

Three-bedroom cabin with a walk-out basement

Drawing Garden level	Sheet 1 / 6
Client	Scale 1:100 (Tabloid)
Drawn by	Date 2026-11-16



Rooms


Hall	144.2 ft²
Shower room	101.7 ft²
Study	202.9 ft²
Living and kitchen	591.9 ft²
Total	**1040.6 ft²**

N

0 4 8 ft

Three-bedroom cabin with a walk-out basement

Drawing: Entrance level	Sheet: 2 / 6
Client:	Scale: 1:100 (Tabloid)
Drawn by:	Date: 2026-11-16

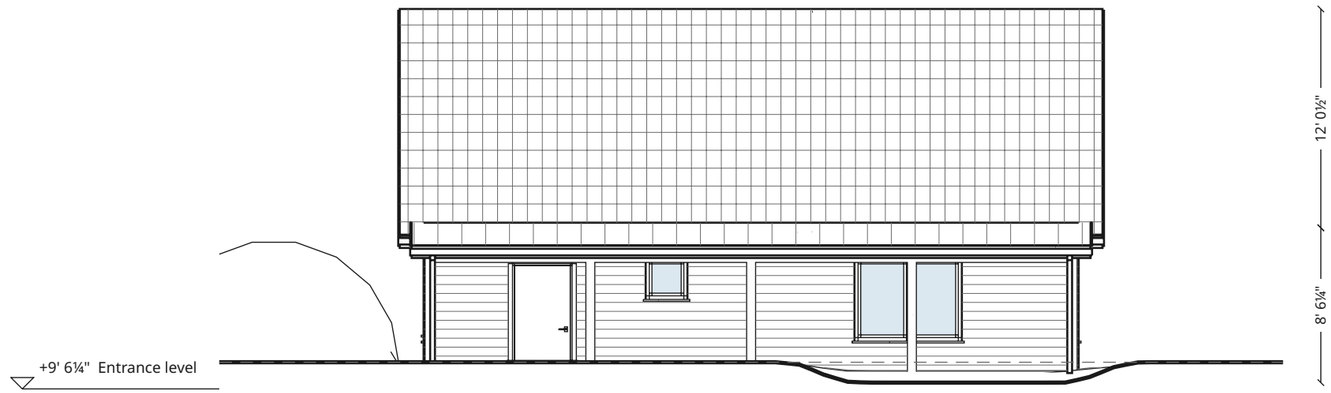

South elevation


Ground
The solid line is the ground in front of each side; a dashed line shows the existing ground where the site has spot heights.

N

0 4 8 ft

Three-bedroom cabin with a walk-out basement

Drawing: South elevation	Sheet: 3 / 6
Client:	Scale: 1:100 (Tabloid)
Drawn by:	Date: 2026-11-16

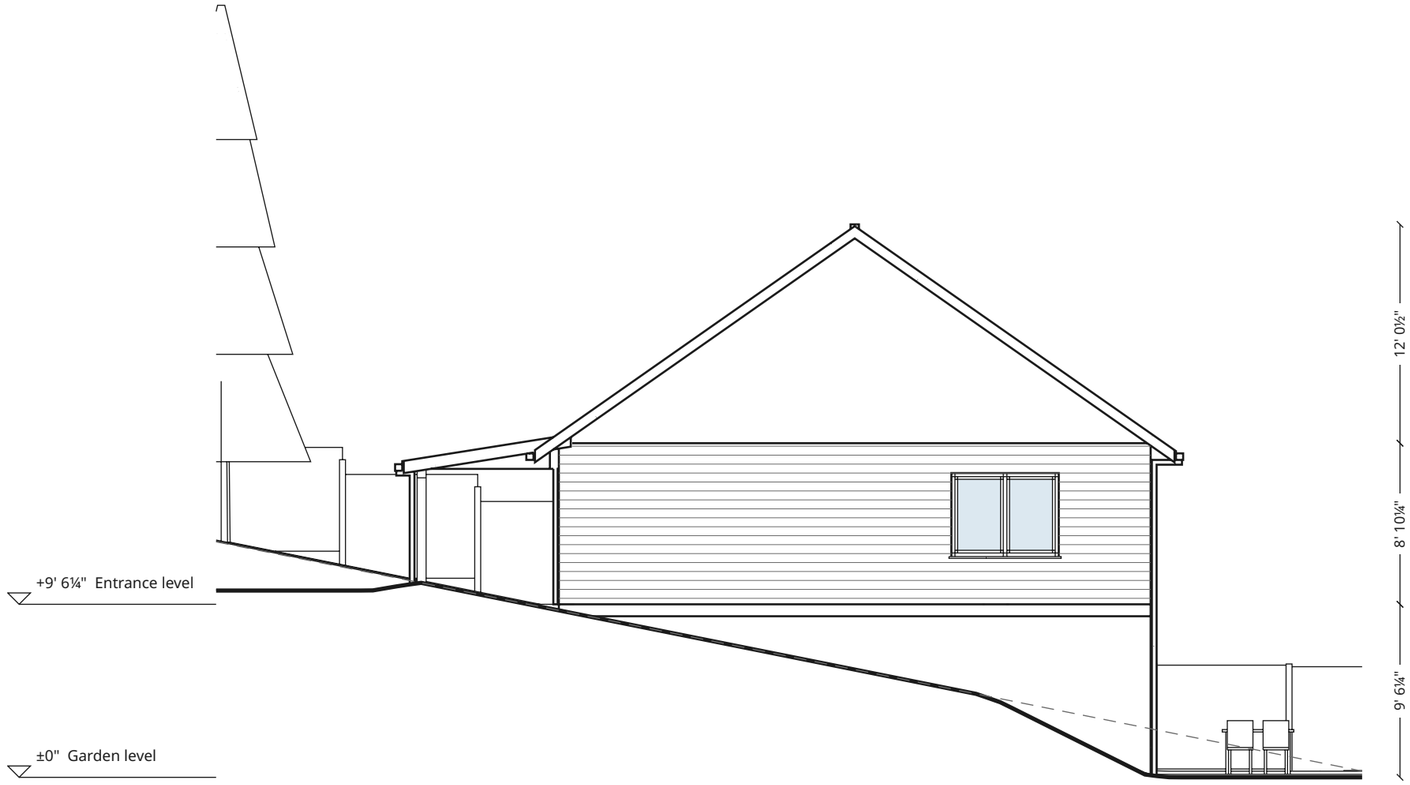

East elevation

Ground


The solid line is the ground in front of each side; a dashed line shows the existing ground where the site has spot heights.

N

0 4 8 ft

Three-bedroom cabin with a walk-out basement

Drawing: East elevation	Sheet: 4 / 6
Client:	Scale: 1:100 (Tabloid)
Drawn by:	Date: 2026-11-16

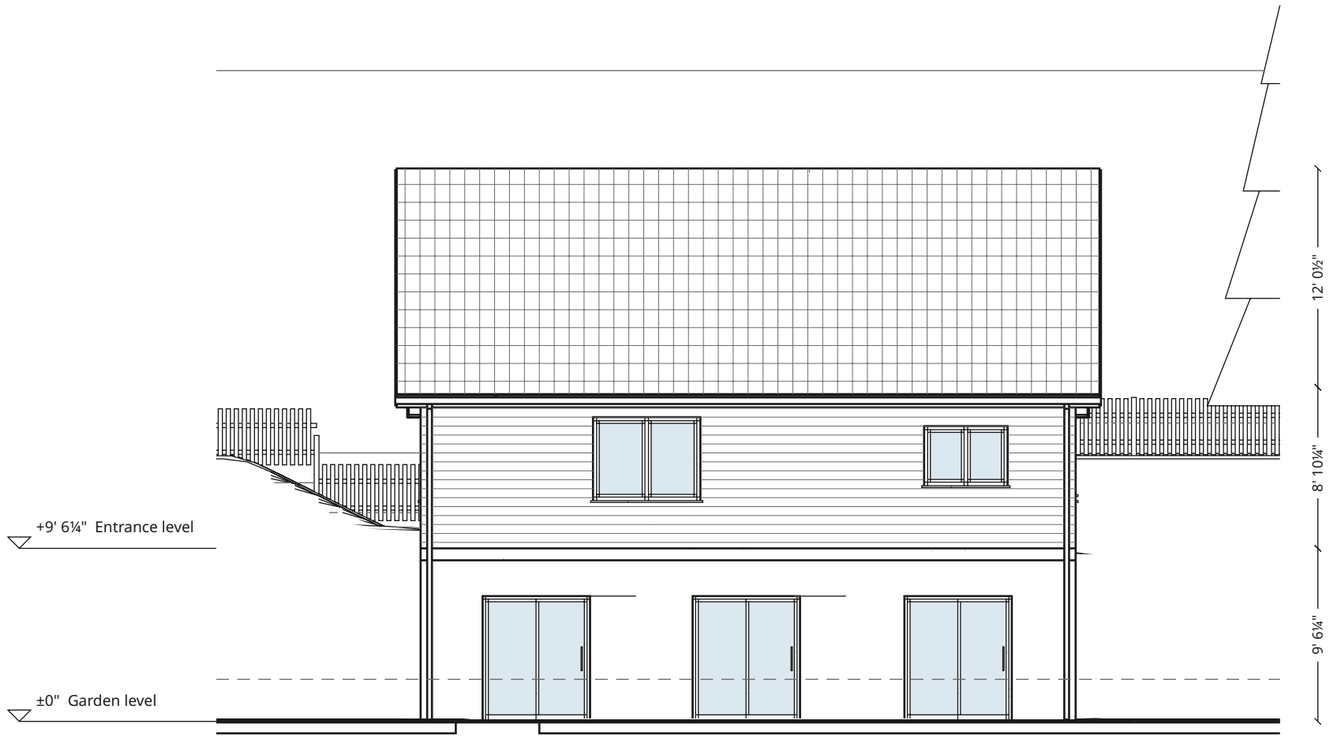

North elevation


Ground
The solid line is the ground in front of each side; a dashed line shows the existing ground where the site has spot heights.

N

0 4 8 ft

Three-bedroom cabin with a walk-out basement

Drawing: North elevation	Sheet: 5 / 6
Client:	Scale: 1:100 (Tabloid)
Drawn by:	Date: 2026-11-16

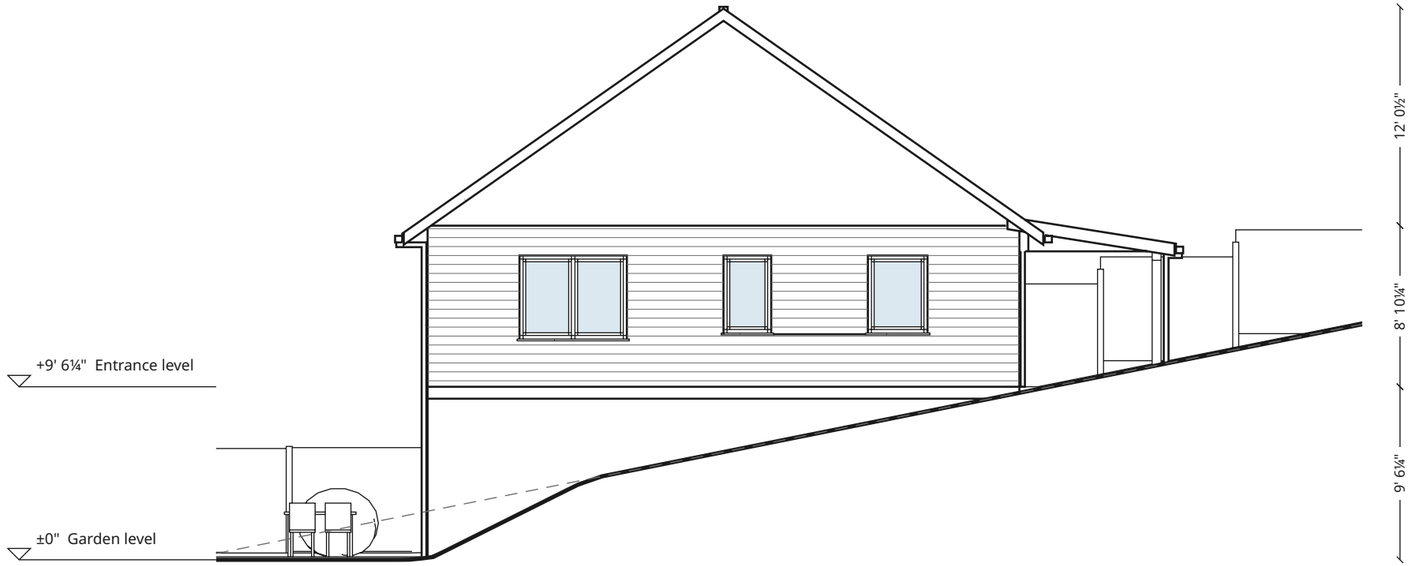

West elevation

Ground
The solid line is the ground in front of each side; a dashed line shows the existing ground where the site has spot heights.

N

0 4 8 ft

Three-bedroom cabin with a walk-out basement

Drawing: West elevation	Sheet: 6 / 6
Client:	Scale: 1:100 (Tabloid)
Drawn by:	Date: 2026-11-16