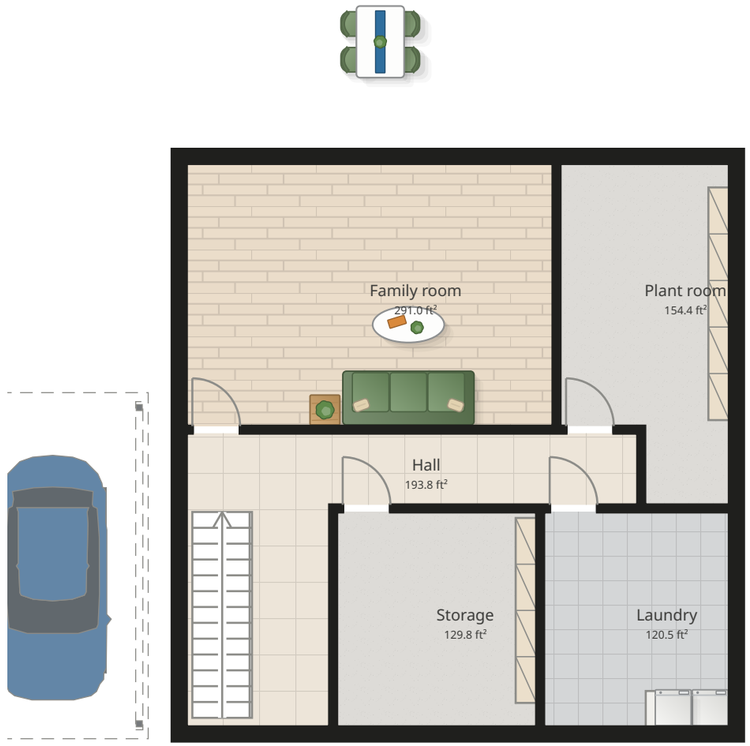


Rooms


Hall	193.8 ft²
Storage	129.8 ft²
Laundry	120.5 ft²
Family room	291.0 ft²
Plant room	154.4 ft²
Total	**889.5 ft²**

N

0 4 8 ft

Three-bedroom house with a basement

Drawing: Basement	Sheet: 1 / 5
Client:	Scale: 1:100 (Tabloid)
Drawn by:	Date: 2026-11-16

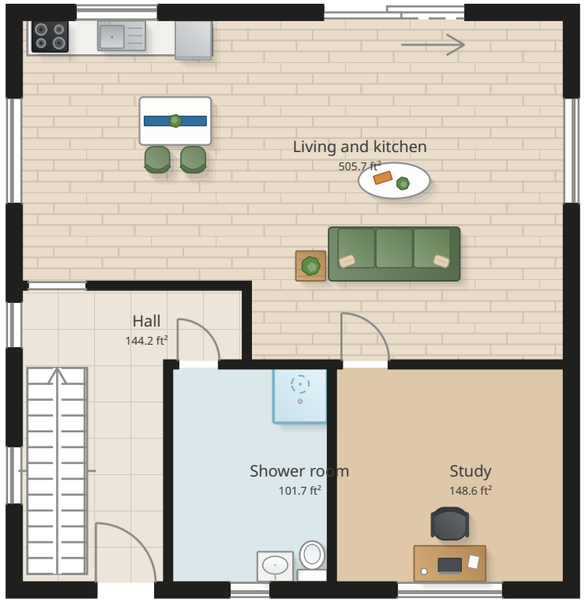

Rooms

Hall	144.2 ft²
Shower room	101.7 ft²
Study	148.6 ft²
Living and kitchen	505.7 ft²
Total	**900.2 ft²**

N

0 4 8 ft

Three-bedroom house with a basement

Drawing Ground floor	Sheet 2 / 5
Client	Scale 1:100 (Tabloid)
Drawn by	Date 2026-11-16



Rooms


Landing	213.6 ft²
Bathroom	84.0 ft²
Bathroom	84.0 ft²
Laundry	77.6 ft²
Main bedroom	161.4 ft²
Bedroom	129.1 ft²
Bedroom	129.1 ft²
Total	**878.9 ft²**

N


0 4 8 ft

Three-bedroom house with a basement

Drawing: First floor	Sheet: 3 / 5
Client:	Scale: 1:100 (Tabloid)
Drawn by:	Date: 2026-11-16

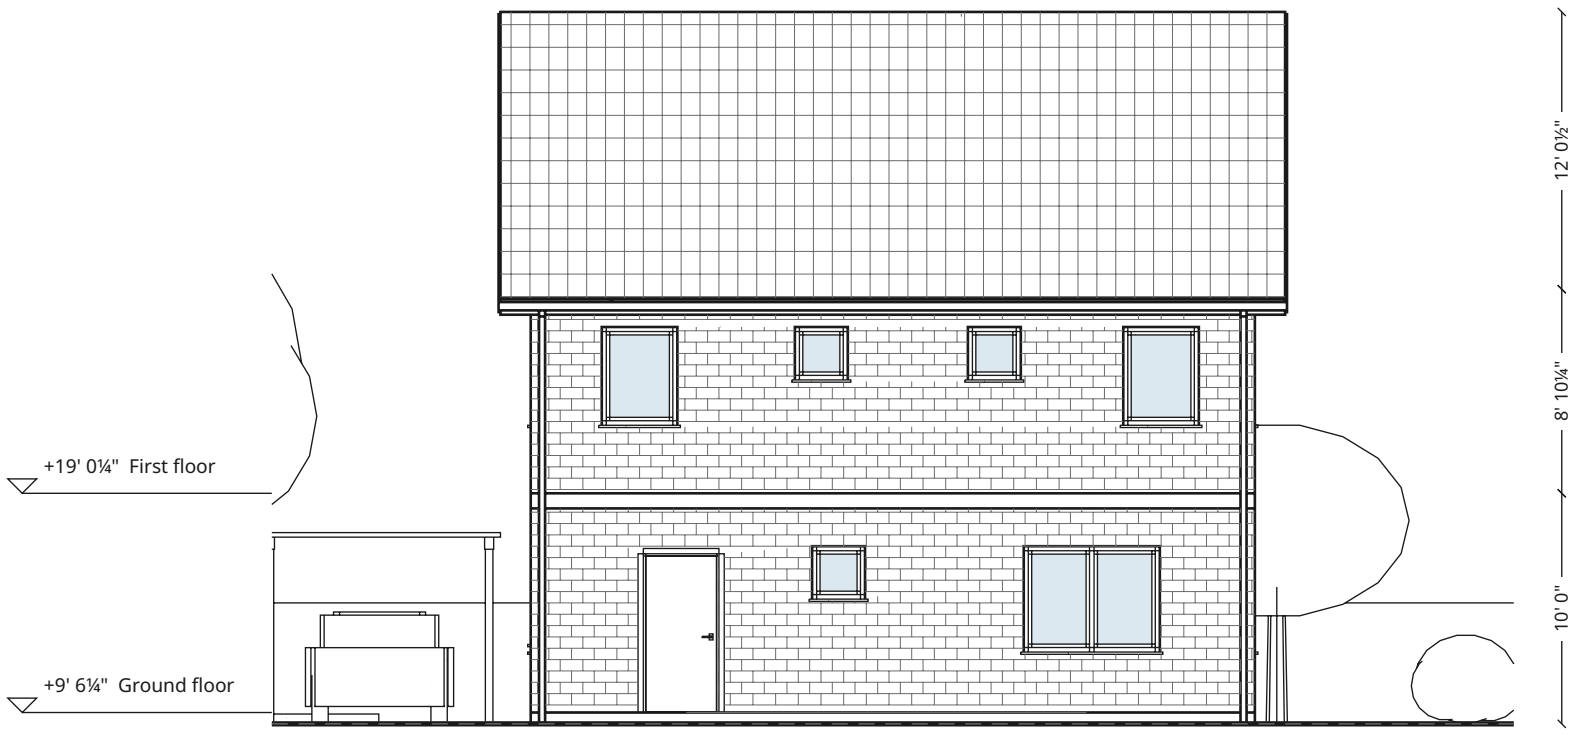

South elevation

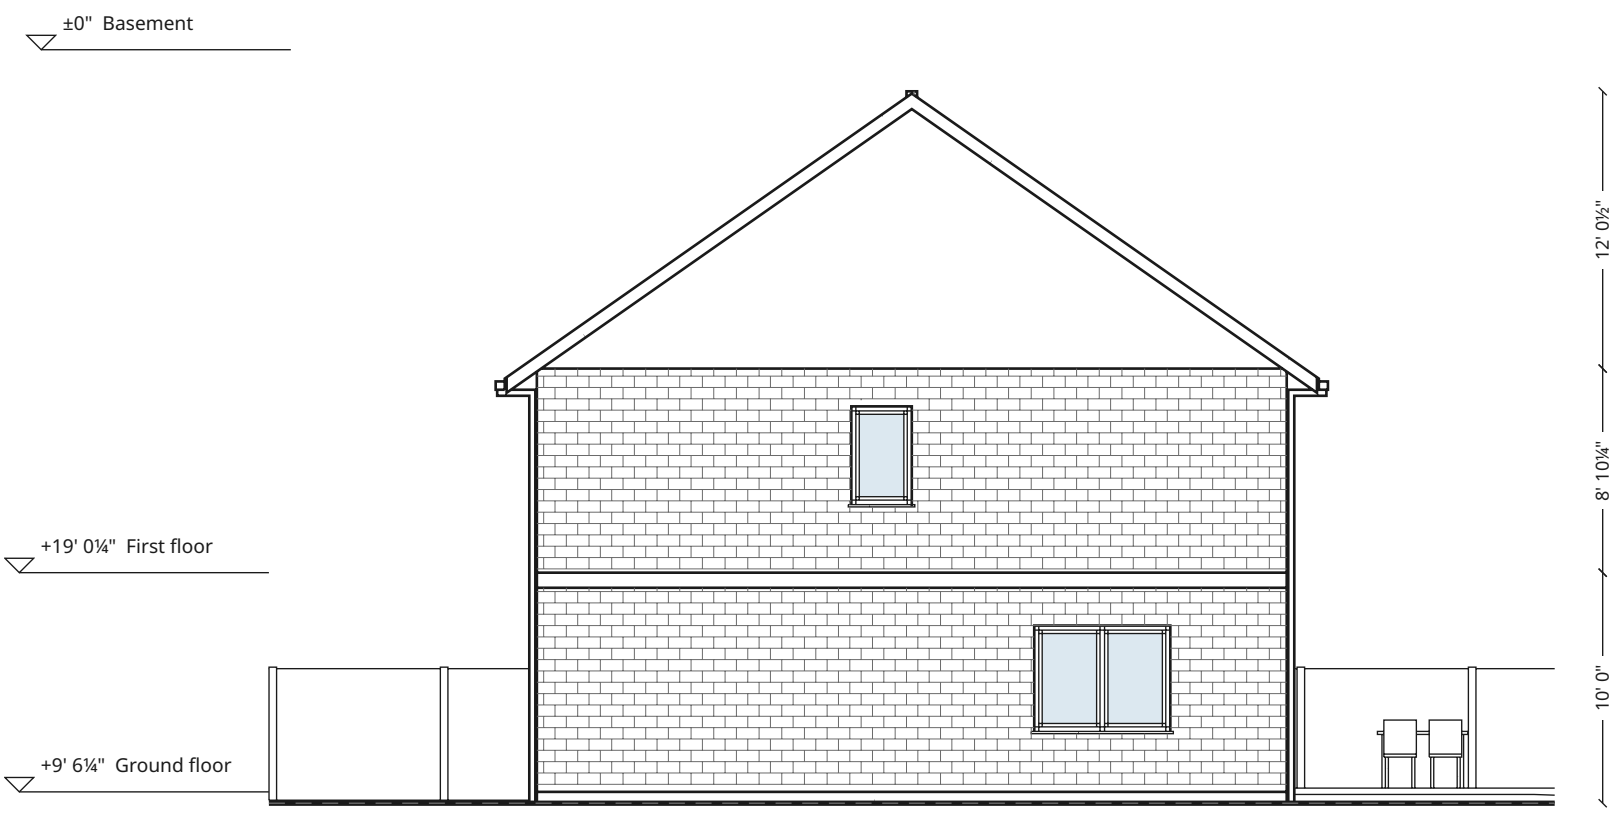

East elevation

Ground
The solid line is the ground in front of each side; a dashed line shows the existin...

N

0 4 8 ft

Three-bedroom house with a basement

Drawing: South elevation, East elevation	Sheet: 4 / 5
Client:	Scale: 1:100 (Tabloid)
Drawn by:	Date: 2026-11-16



North elevation



West elevation

Ground
The solid line is the ground in front of each side; a dashed line shows the existin...

N

0 4 8 ft

Three-bedroom house with a basement

Drawing: North elevation, West elevation	Sheet: 5 / 5
Client	Scale: 1:100 (Tabloid)
Drawn by	Date: 2026-11-16