

Rooms


Entry	21.18 m²
Bathroom	9.46 m²
Bathroom	9.46 m²
Bedroom	11.64 m²
Bedroom	11.64 m²
Living and kitchen	44.16 m²
Main bedroom	27.63 m²
Garage	19.80 m²
Total	**154.96 m²**

N


0 1 2 m

Three-bedroom ranch house

Drawing: Ground floor	Sheet: 1 / 3
Client	Scale: 1:100 (A3)
Drawn by	Date: 2026-11-16

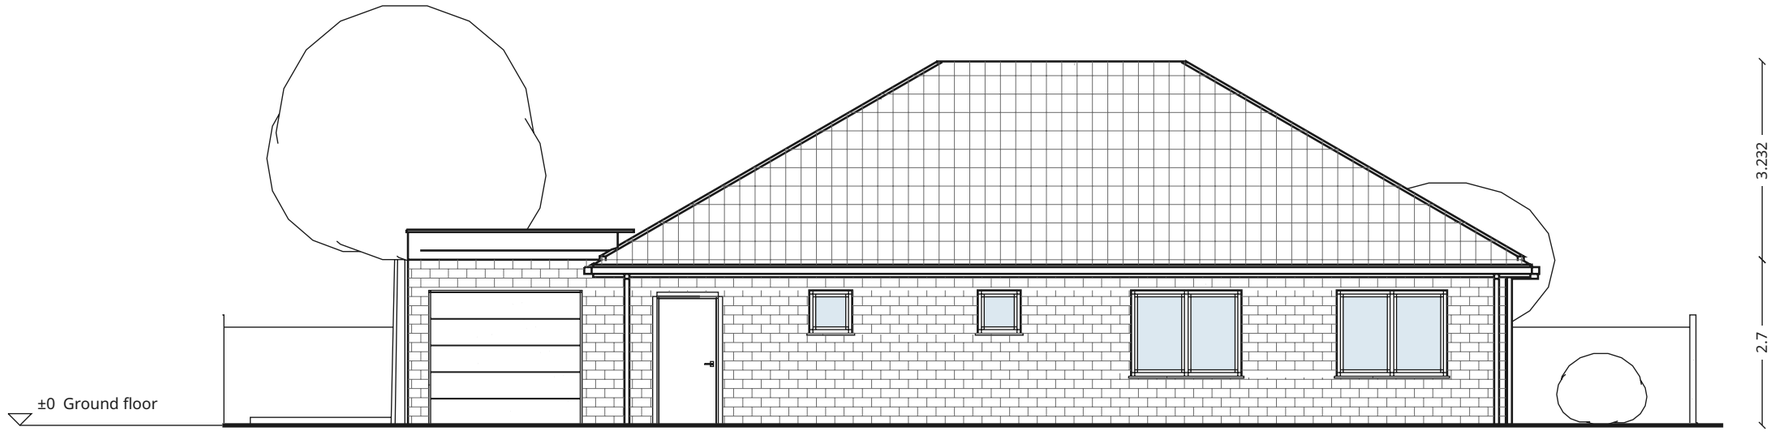

South elevation

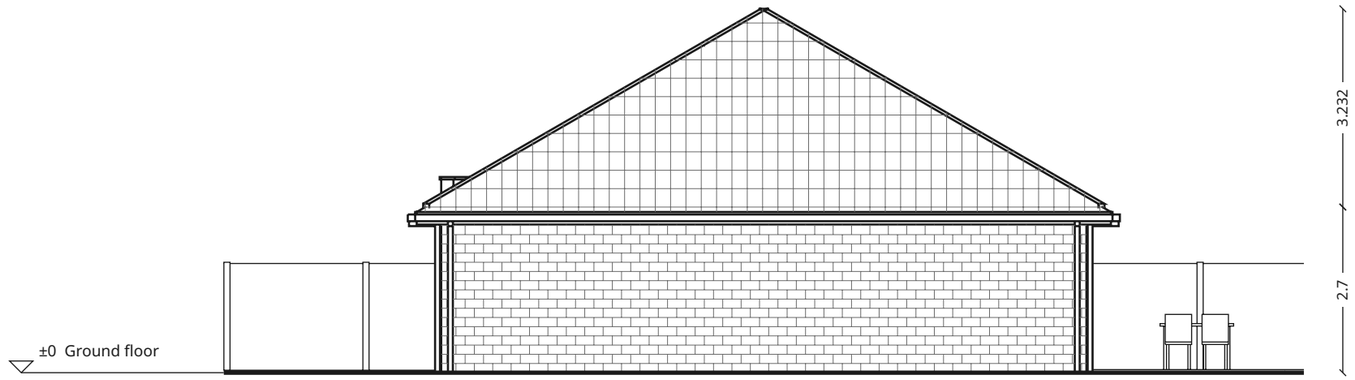

East elevation

Ground


The solid line is the ground in front of each side; a dashed line shows the existing ground where the site has spot heights.

N


0 1 2 m

Three-bedroom ranch house

Drawing: South elevation, East elevation	Sheet: 2 / 3
Client	Scale: 1:100 (A3)
Drawn by	Date: 2026-11-16

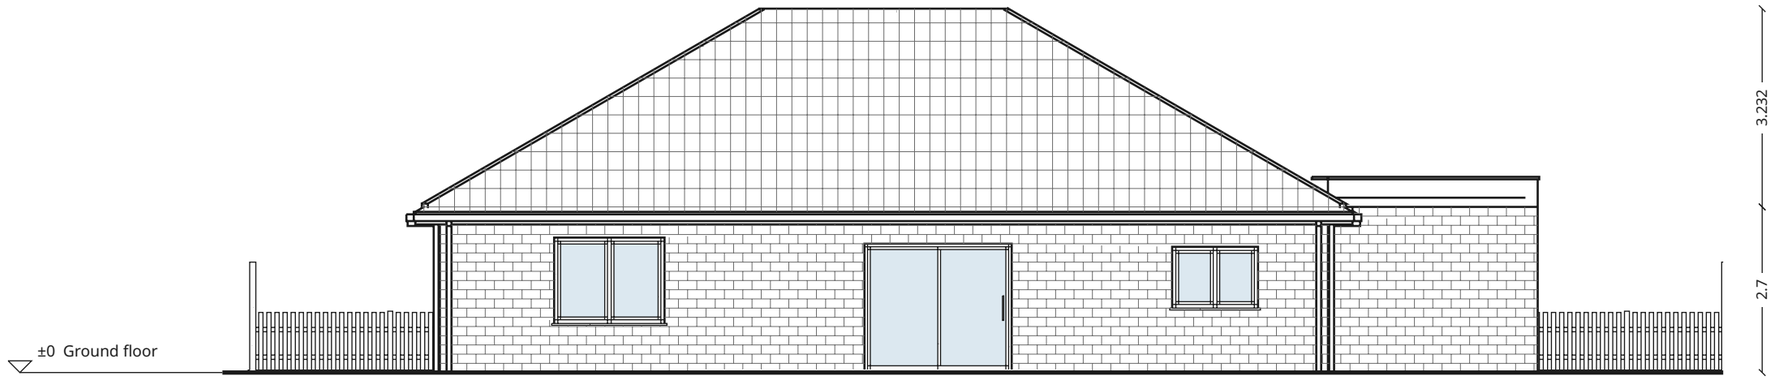

North elevation

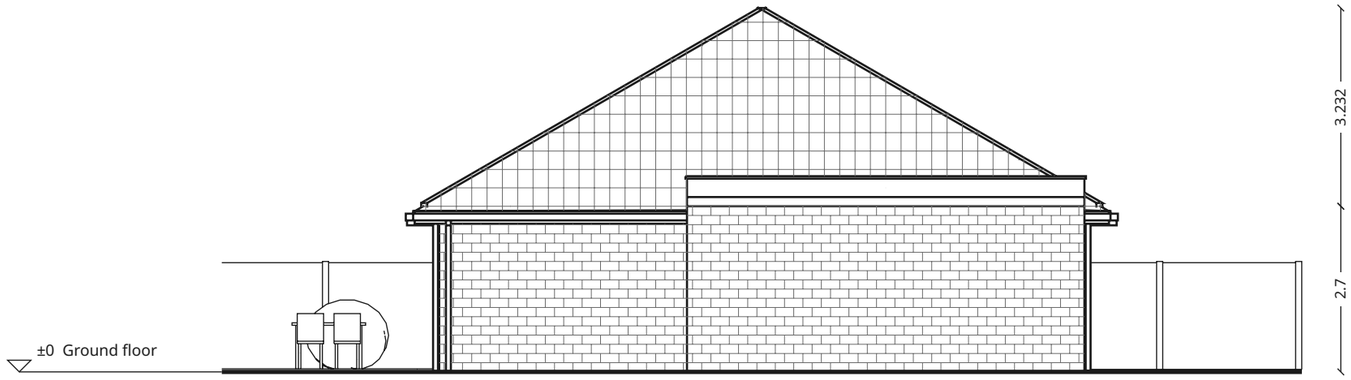

West elevation

Ground

The solid line is the ground in front of each side; a dashed line shows the existing ground where the site has spot heights.

N

0 1 2 m

Three-bedroom ranch house

Drawing: North elevation, West elevation	Sheet: 3 / 3
Client	Scale: 1:100 (A3)
Drawn by	Date: 2026-11-16