

Rooms

Hall	144.2 ft²
Shower room	101.7 ft²
Office	156.4 ft²
Living and kitchen	518.0 ft²
Total	**920.3 ft²**

N

0 4 8 ft

Three-bedroom house with a shed roof

Drawing Ground floor	Sheet 1 / 4
Client	Scale 1:100 (Tabloid)
Drawn by	Date 2026-11-16



Rooms

Landing	216.2 ft²
Bathroom	86.7 ft²
Bathroom	86.7 ft²
Laundry	80.0 ft²
Main bedroom	165.0 ft²
Bedroom	132.0 ft²
Bedroom	132.0 ft²
Total	**898.7 ft²**

N


0 4 8 ft

Three-bedroom house with a shed roof

Drawing: First floor	Sheet: 2 / 4
Client:	Scale: 1:100 (Tabloid)
Drawn by:	Date: 2026-11-16



South elevation

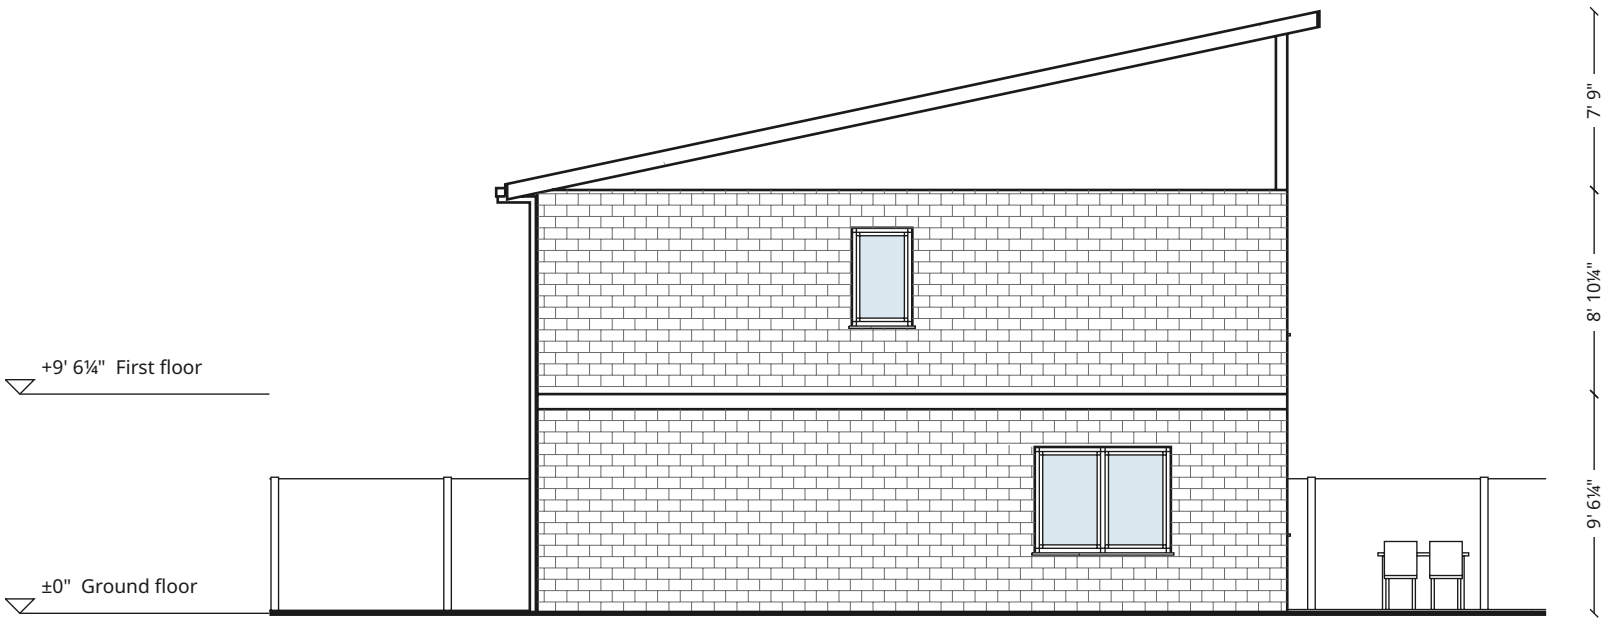

East elevation

Ground

The solid line is the ground in front of each side; a dashed line shows the existin...

N


0 4 8 ft

Three-bedroom house with a shed roof

Drawing: South elevation, East elevation	Sheet: 3 / 4
Client:	Scale: 1:100 (Tabloid)
Drawn by:	Date: 2026-11-16



North elevation

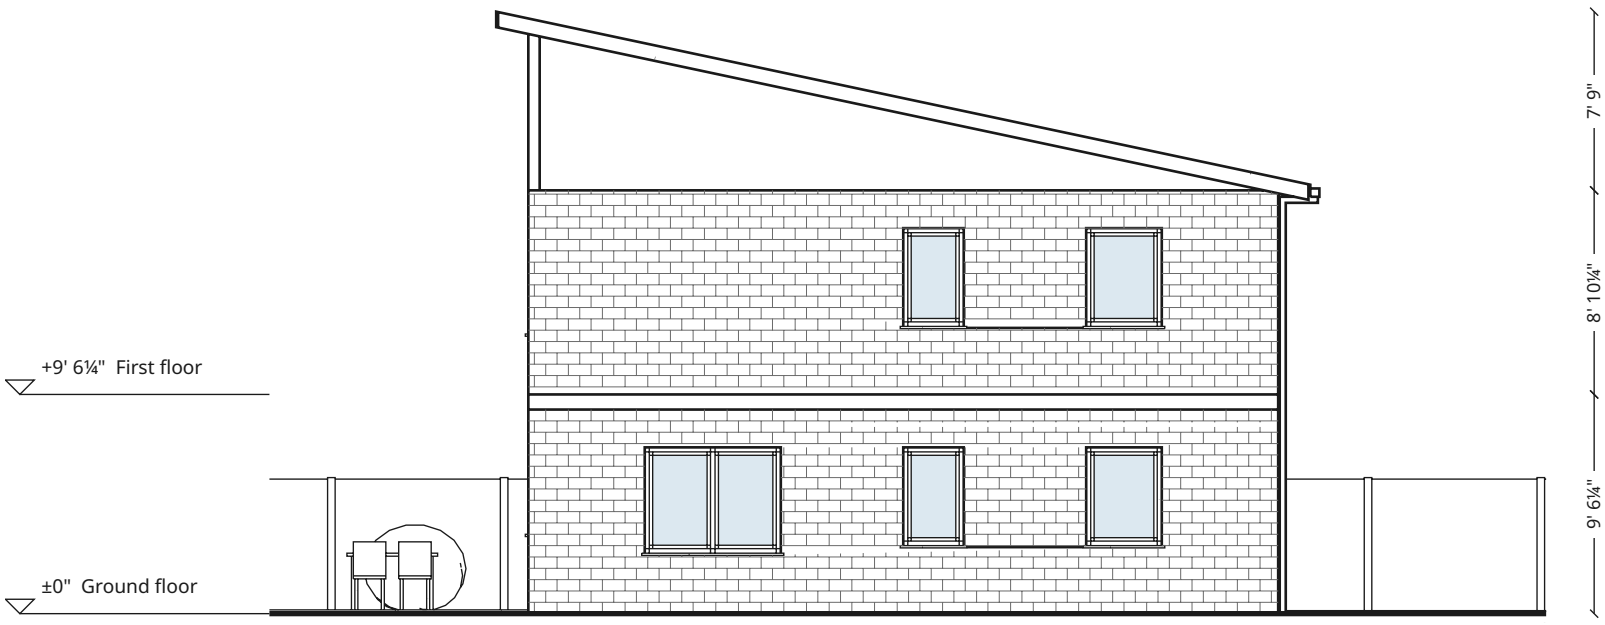

West elevation

Ground

The solid line is the ground in front of each side; a dashed line shows the existin...

N

0 4 8 ft

Three-bedroom house with a shed roof

Drawing: North elevation, West elevation	Sheet: 4 / 4
Client	Scale: 1:100 (Tabloid)
Drawn by	Date: 2026-11-16