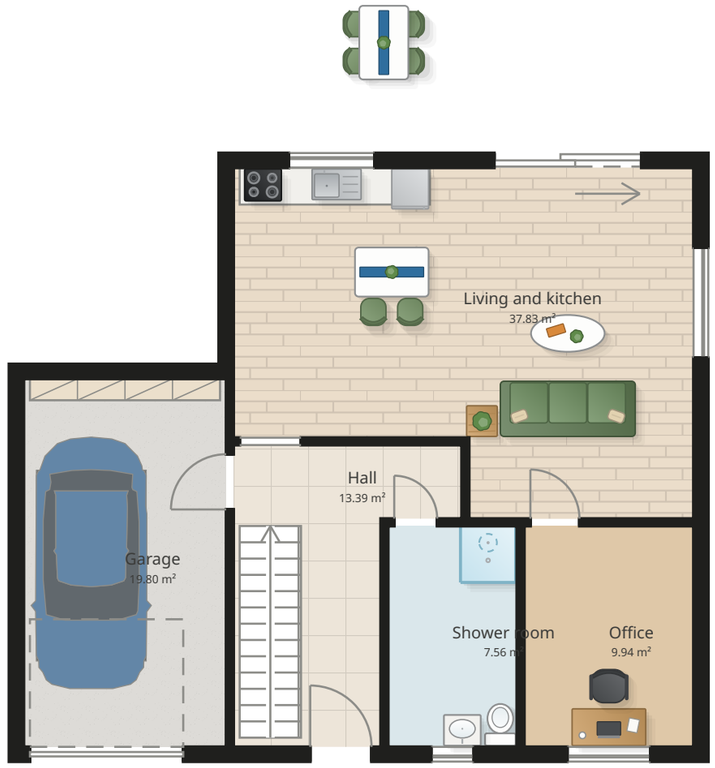


Rooms


Hall	13.39 m²
Shower room	7.56 m²
Office	9.94 m²
Living and kitchen	37.83 m²
Garage	19.80 m²
Total	**88.52 m²**

N

0 1 2 m

Three-bedroom two-story house

Drawing: Ground floor	Sheet: 1 / 4
Client:	Scale: 1:100 (A3)
Drawn by:	Date: 2026-11-16

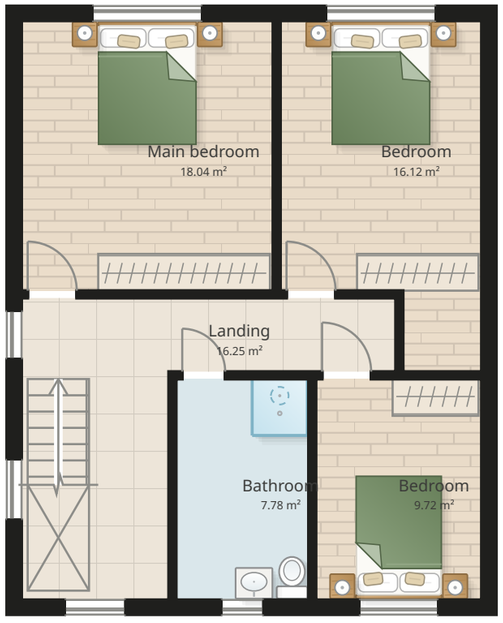

Rooms


Landing	16.25 m²
Bathroom	7.78 m²
Bedroom	9.72 m²
Main bedroom	18.04 m²
Bedroom	16.12 m²
Total	**67.91 m²**

N


0 1 2 m

Three-bedroom two-story house

Drawing: First floor	Sheet: 2 / 4
Client	Scale: 1:100 (A3)
Drawn by	Date: 2026-11-16

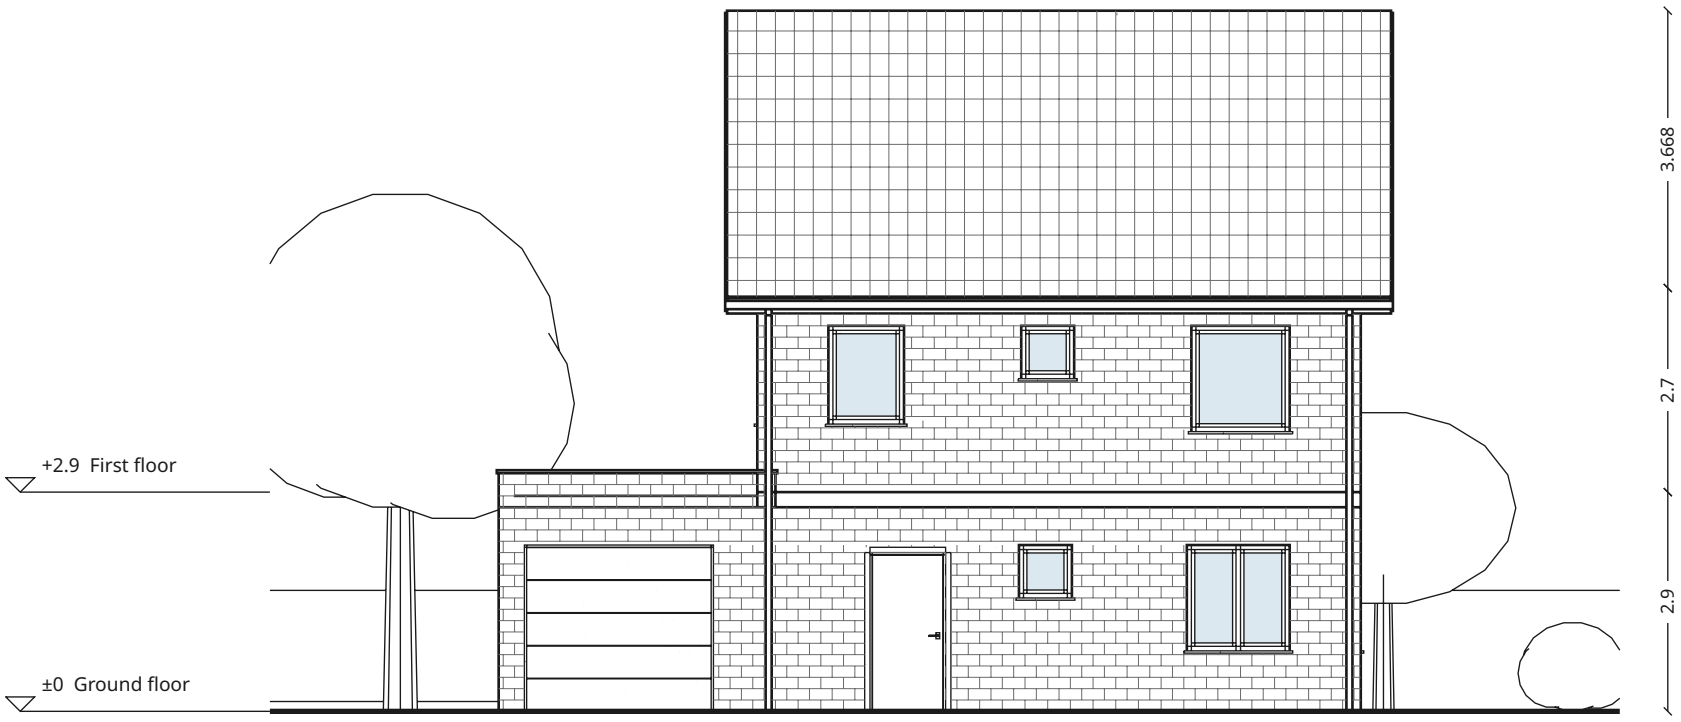

South elevation

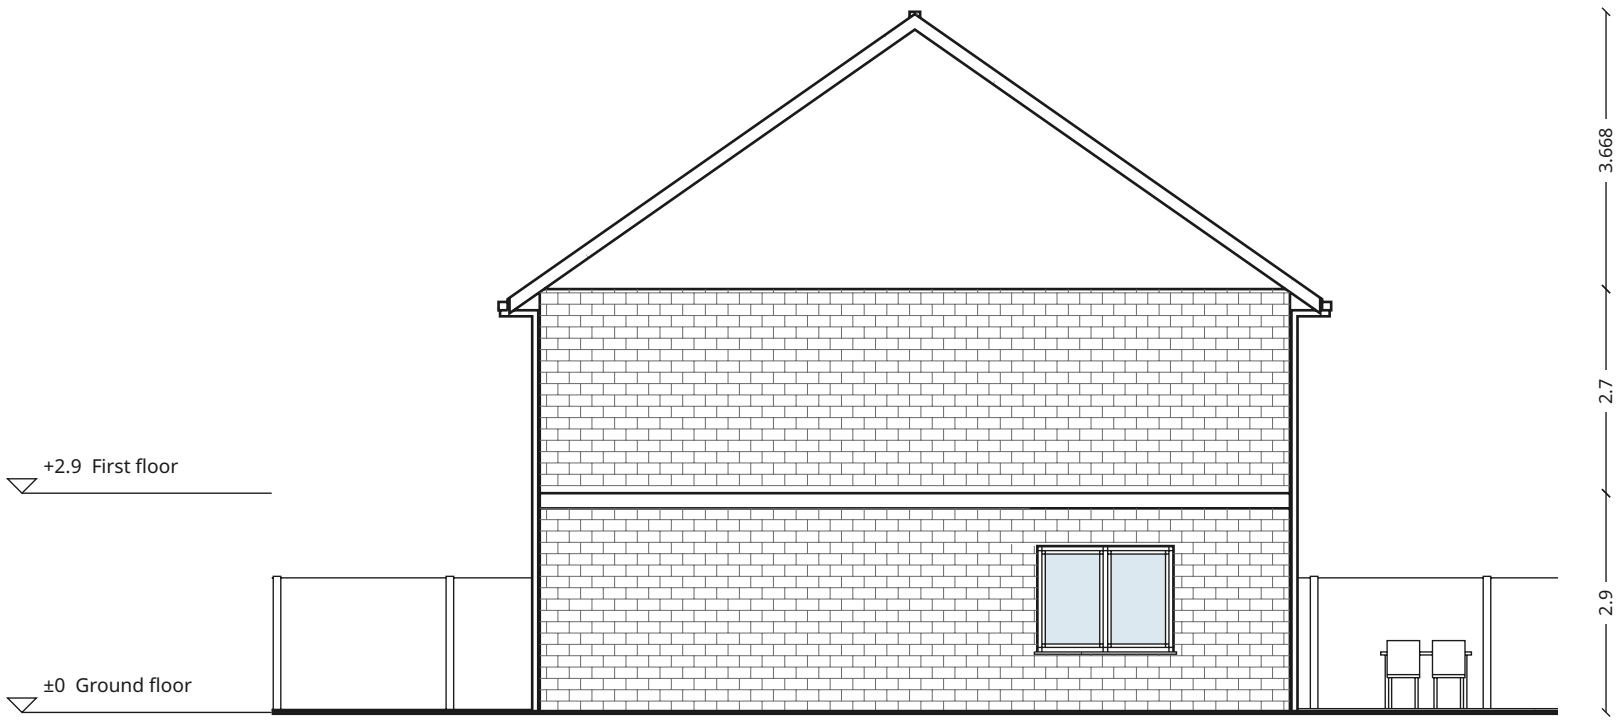

East elevation


Ground
The solid line is the ground in front of each side; a dashed line shows the existing ground whe...

N


0 1 2 m

Three-bedroom two-story house

Drawing: South elevation, East elevation	Sheet: 3 / 4
Client	Scale: 1:100 (A3)
Drawn by	Date: 2026-11-16

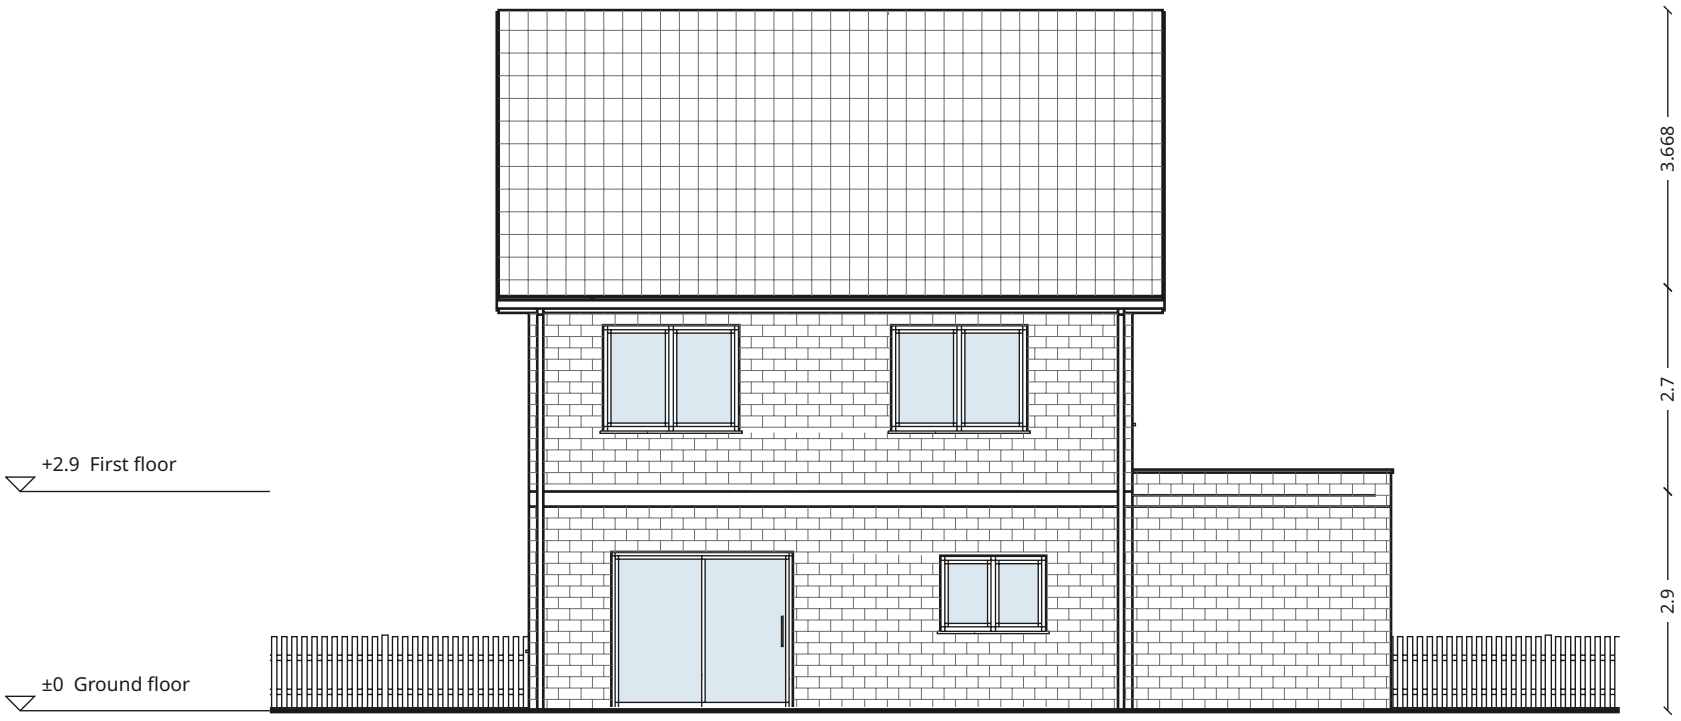

North elevation

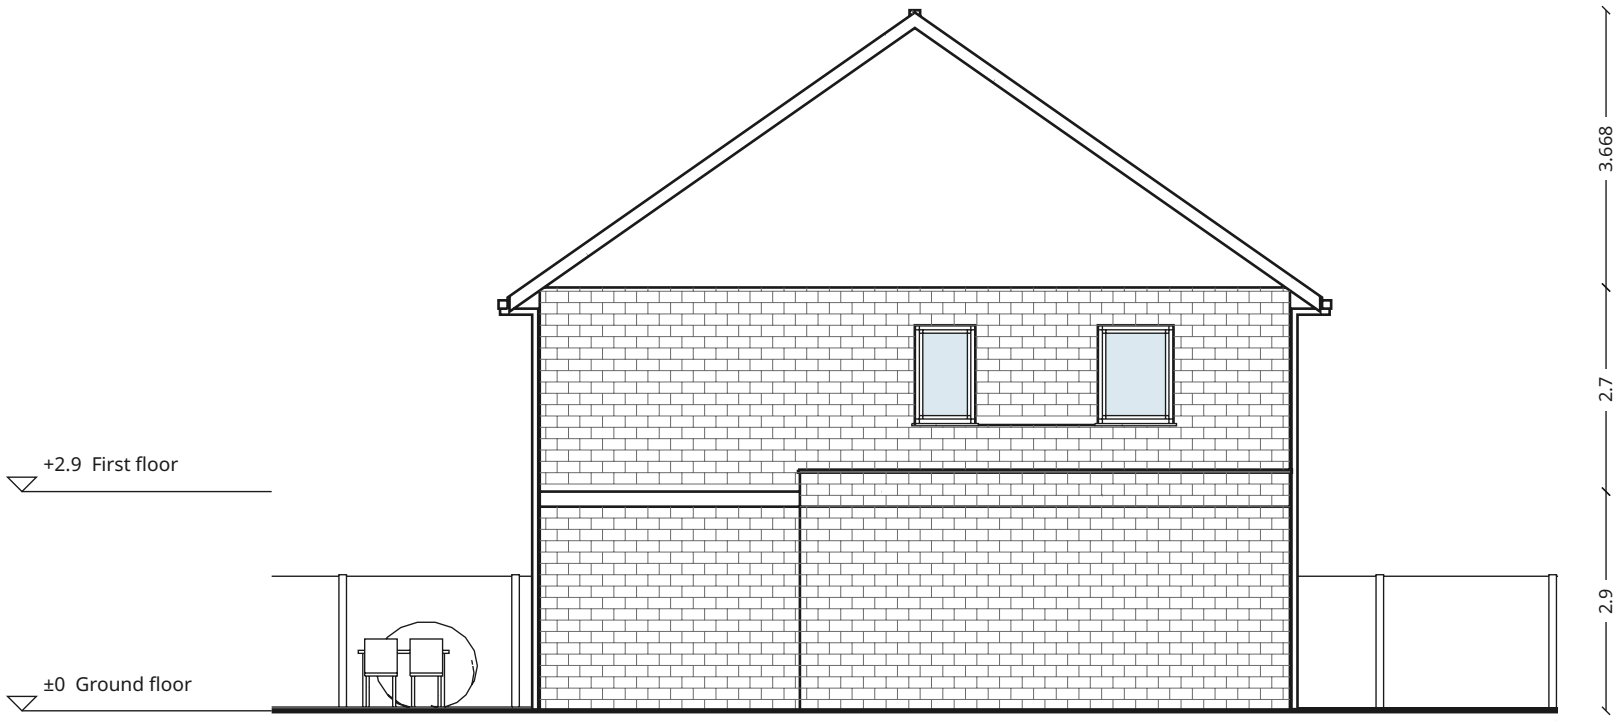

West elevation

Ground
The solid line is the ground in front of each side; a dashed line shows the existing ground whe...

N

0 1 2 m

Three-bedroom two-story house

Drawing: North elevation, West elevation	Sheet: 4 / 4
Client:	Scale: 1:100 (A3)
Drawn by:	Date: 2026-11-16