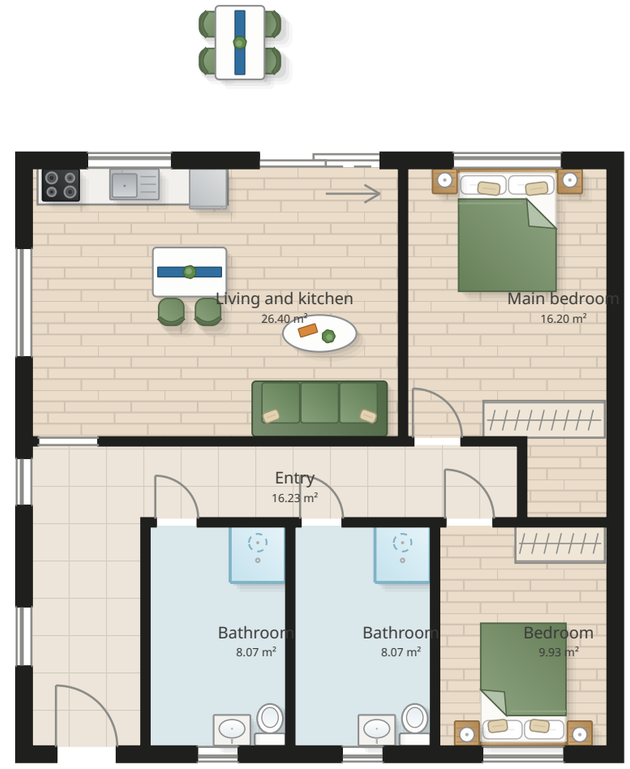



Rooms	
Entry	16.23 m²
Bathroom	8.07 m²
Bathroom	8.07 m²
Bedroom	9.93 m²
Living and kitchen	26.40 m²
Main bedroom	16.20 m²
Total	**84.89 m²**

N


0 1 2 m

Two-bedroom guest house


Drawing Ground floor	Sheet 1 / 2
Client	Scale 1:100 (A3)
Drawn by	Date 2026-11-16

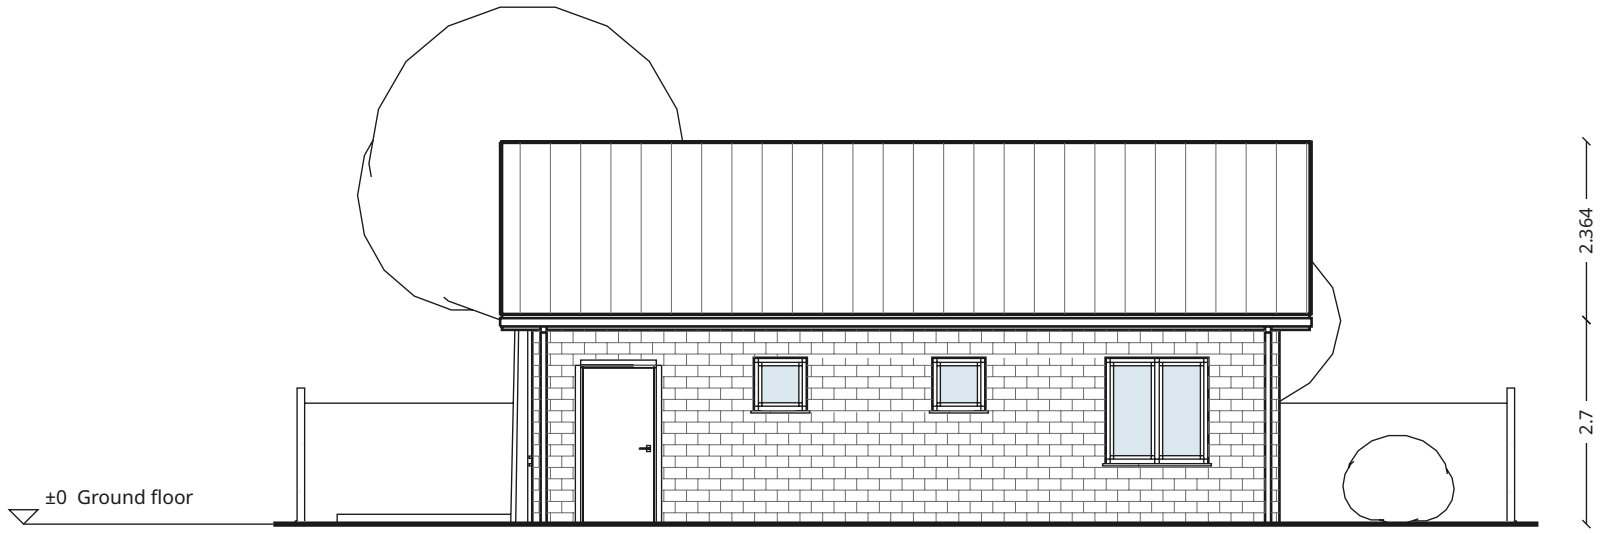


South elevation

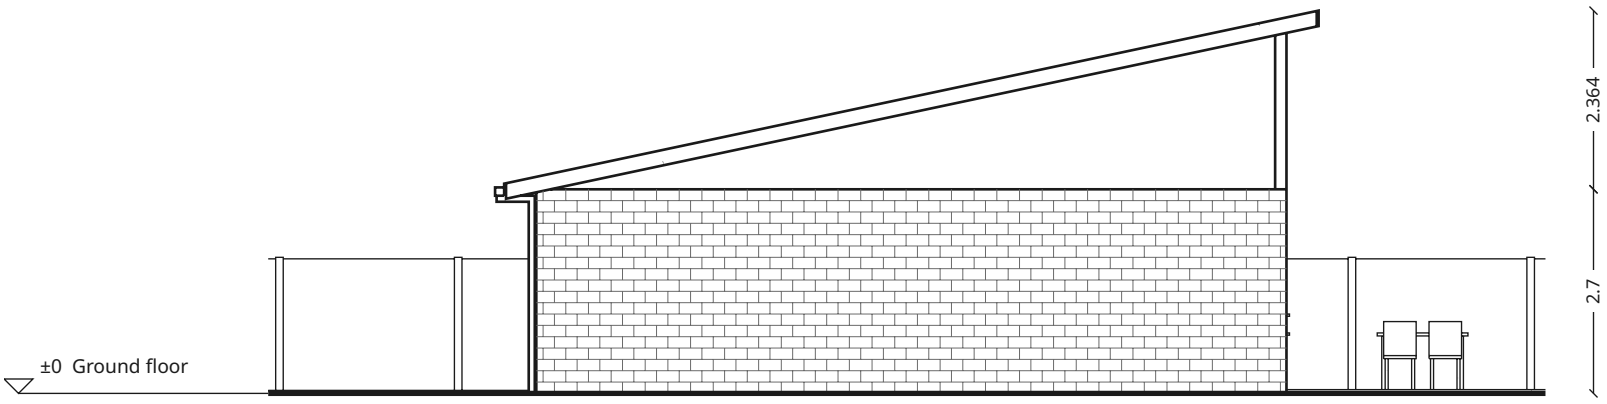

East elevation

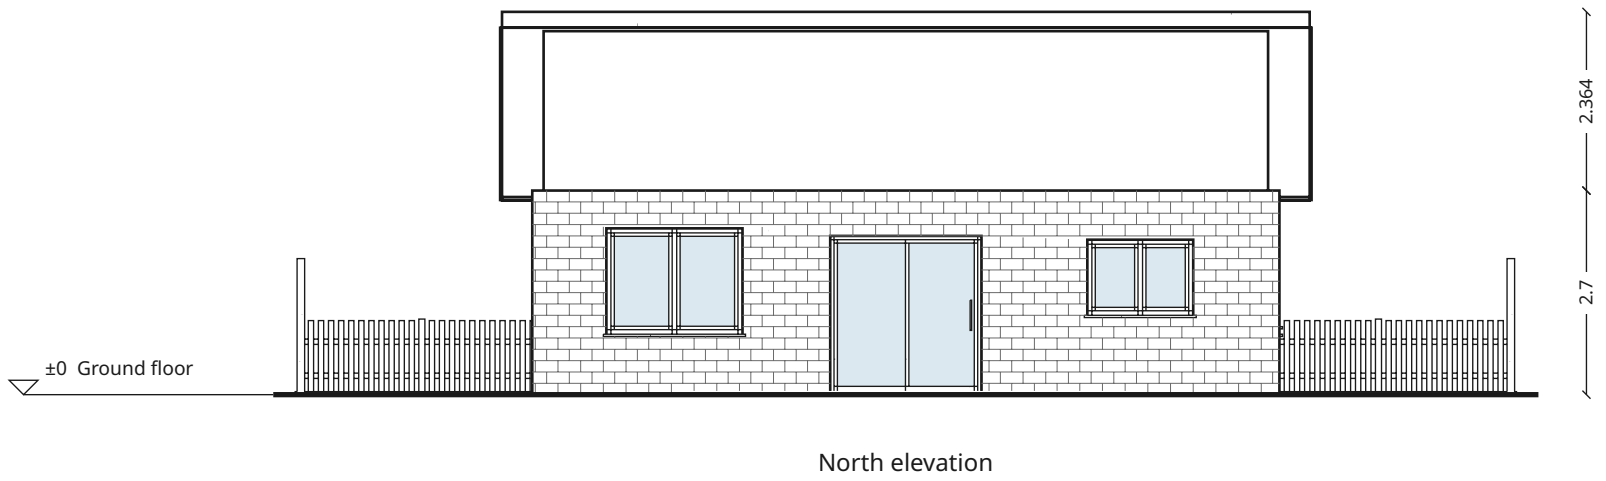

North elevation

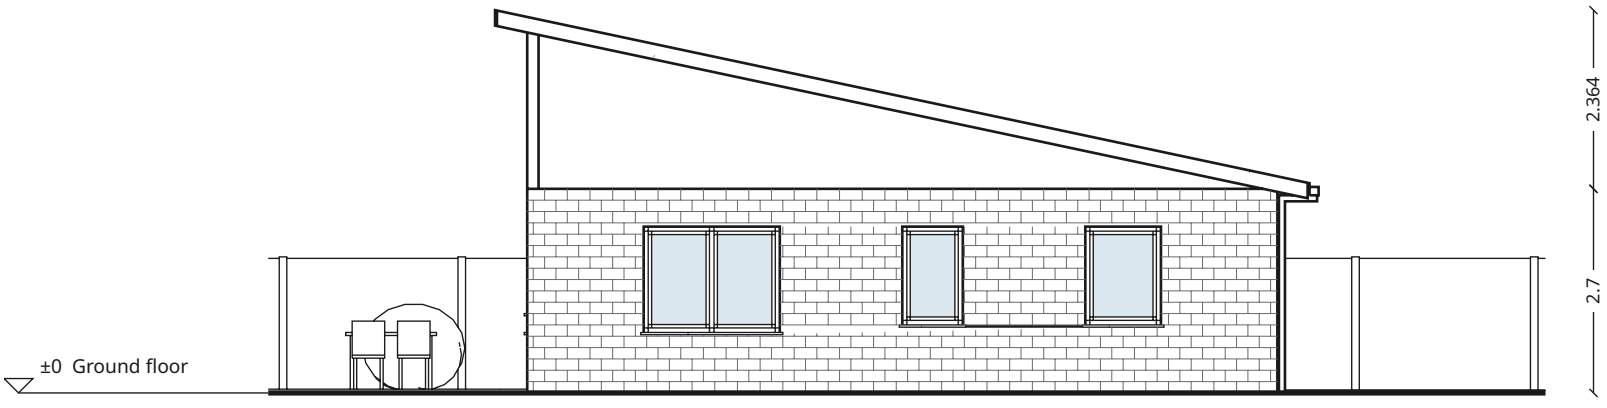

West elevation

Ground

The solid line is the ground in front of each side; a dashed line shows the existing ground whe...

N

0 1 2 m

Two-bedroom guest house

Drawing: Elevations	Sheet: 2 / 2
Client:	Scale: 1:100 (A3)
Drawn by:	Date: 2026-11-16