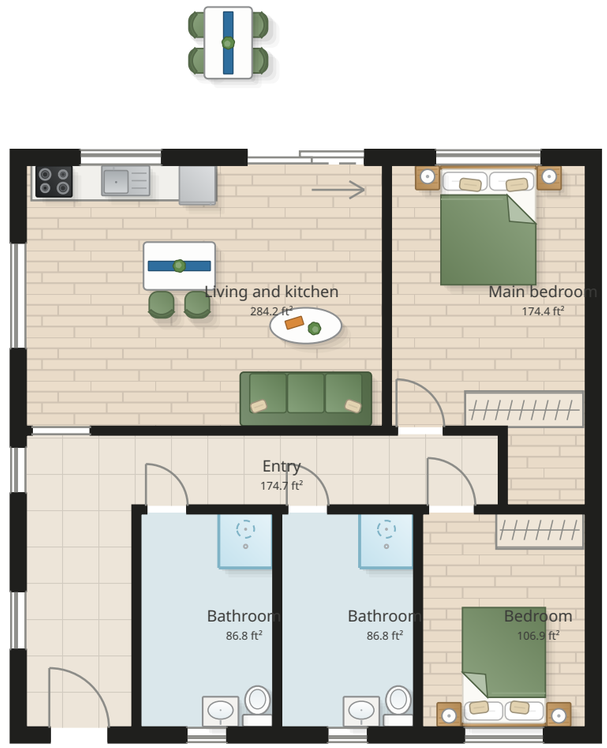


Rooms


Entry	174.7 ft²
Bathroom	86.8 ft²
Bathroom	86.8 ft²
Bedroom	106.9 ft²
Living and kitchen	284.2 ft²
Main bedroom	174.4 ft²
Total	**913.7 ft²**

N


0 4 8 ft

Two-bedroom guest house


Drawing Ground floor	Sheet 1 / 2
Client	Scale 1:100 (Tabloid)
Drawn by	Date 2026-11-16

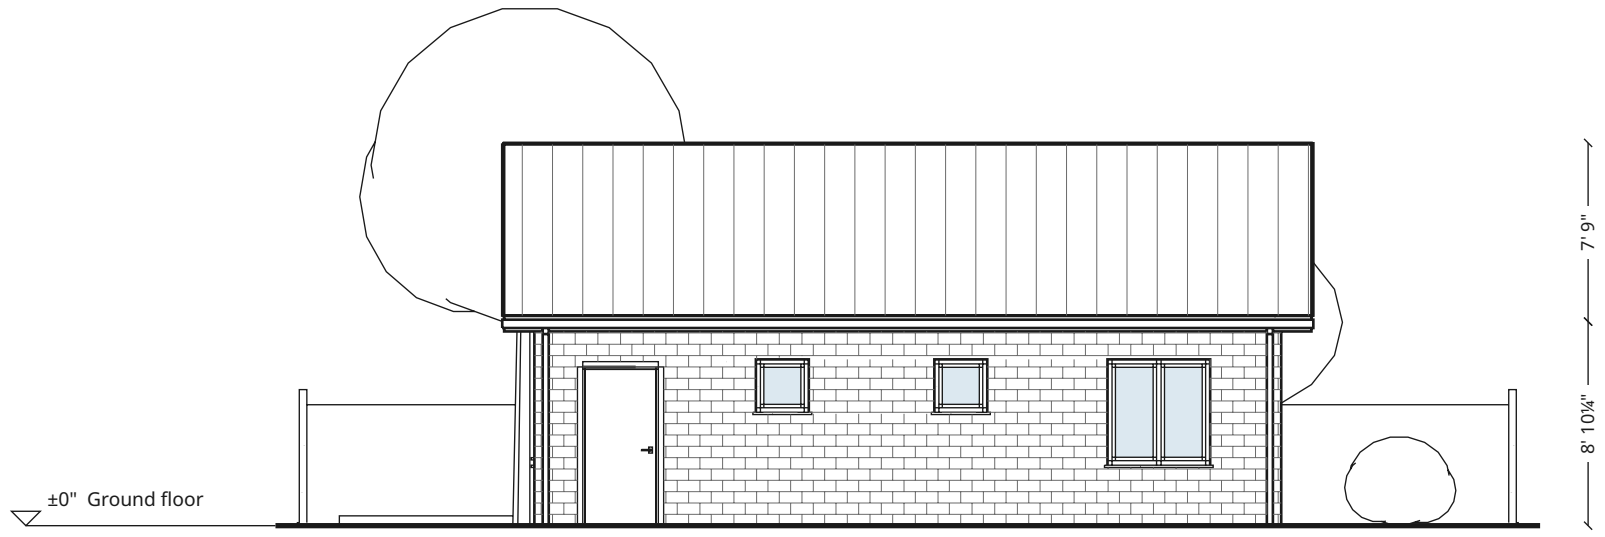


South elevation

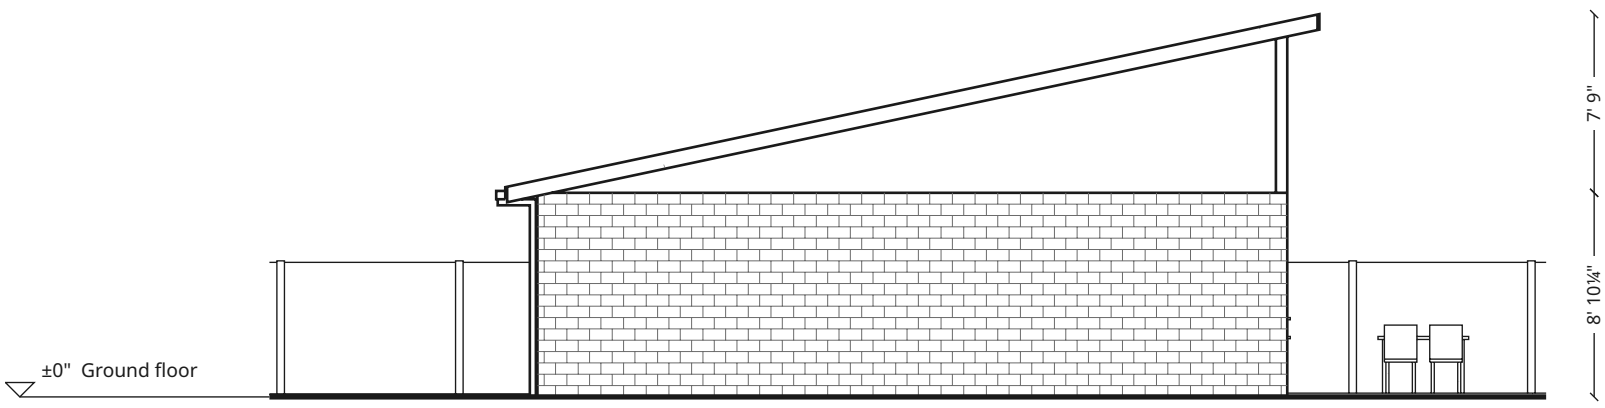

East elevation

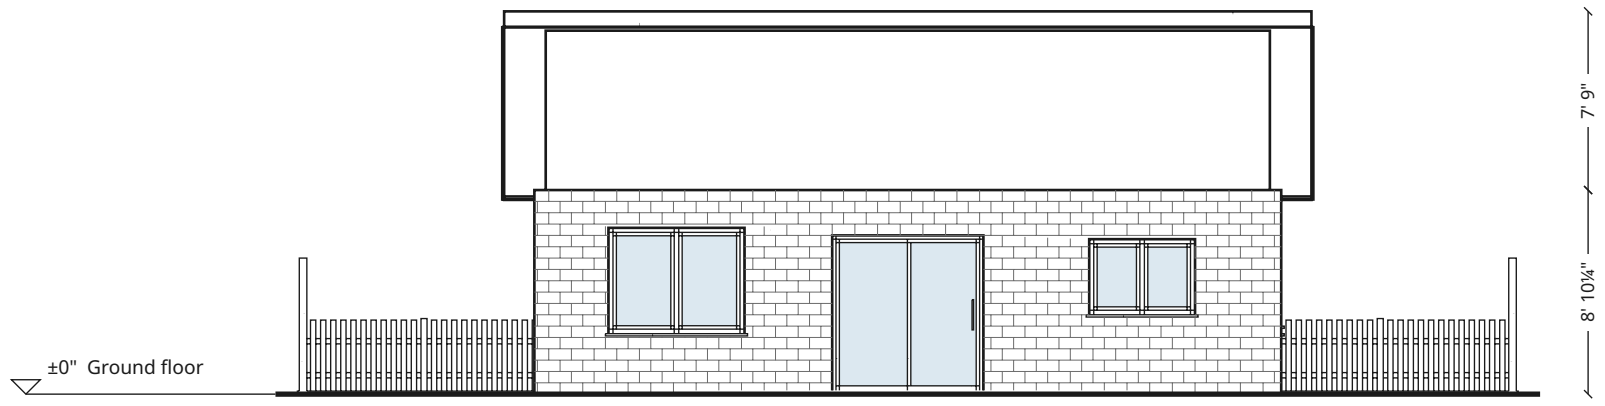

North elevation

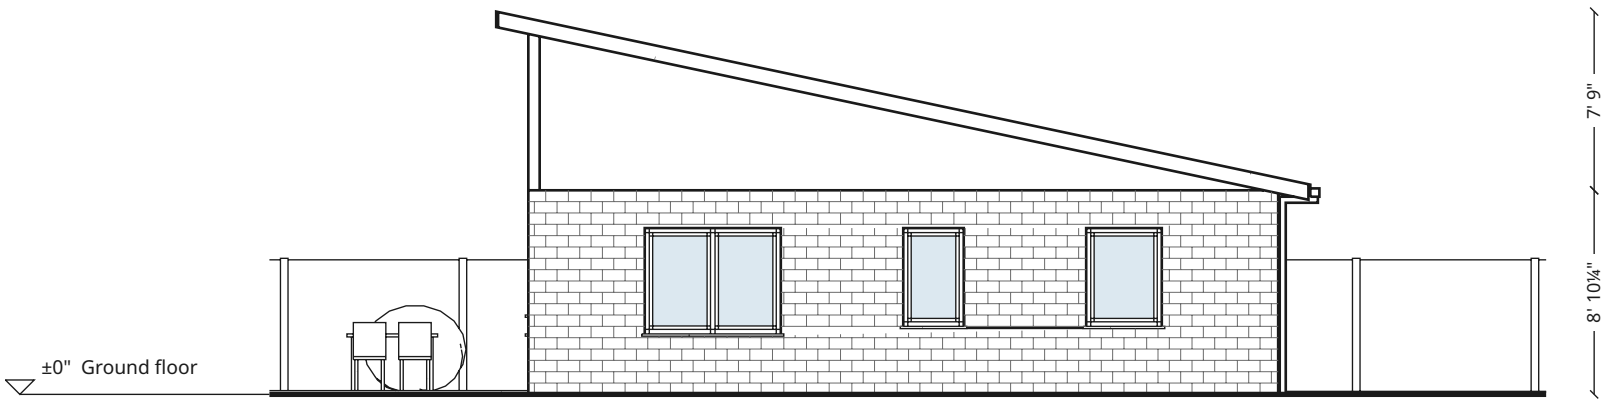

West elevation

Ground

The solid line is the ground in front of each side; a dashed line shows the existin...

N

0 4 8 ft

Two-bedroom guest house

Drawing: Elevations	Sheet: 2 / 2
Client:	Scale: 1:100 (Tabloid)
Drawn by:	Date: 2026-11-16