

Rooms


Hall	13.39 m²
Shower room	7.56 m²
Office	8.14 m²
Living and kitchen	34.97 m²
Total	**64.06 m²**

N

0 1 2 m

Two-bedroom two-story house

Drawing: Ground floor	Sheet: 1 / 4
Client:	Scale: 1:100 (A3)
Drawn by:	Date: 2026-11-16

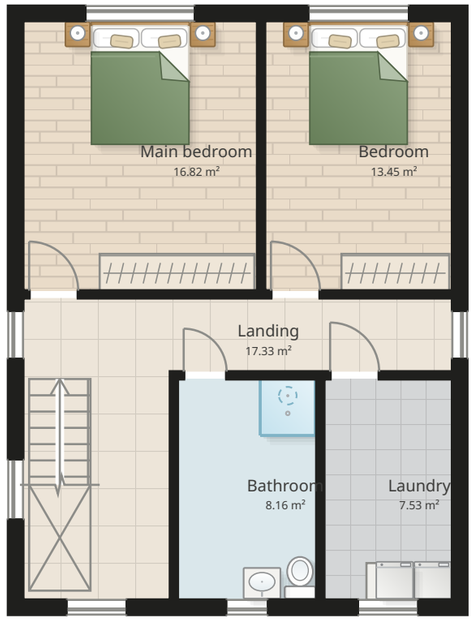

Rooms


Landing	17.33 m²
Bathroom	8.16 m²
Laundry	7.53 m²
Main bedroom	16.82 m²
Bedroom	13.45 m²
Total	**63.30 m²**

N


0 1 2 m

Two-bedroom two-story house

Drawing: First floor	Sheet: 2 / 4
Client:	Scale: 1:100 (A3)
Drawn by:	Date: 2026-11-16

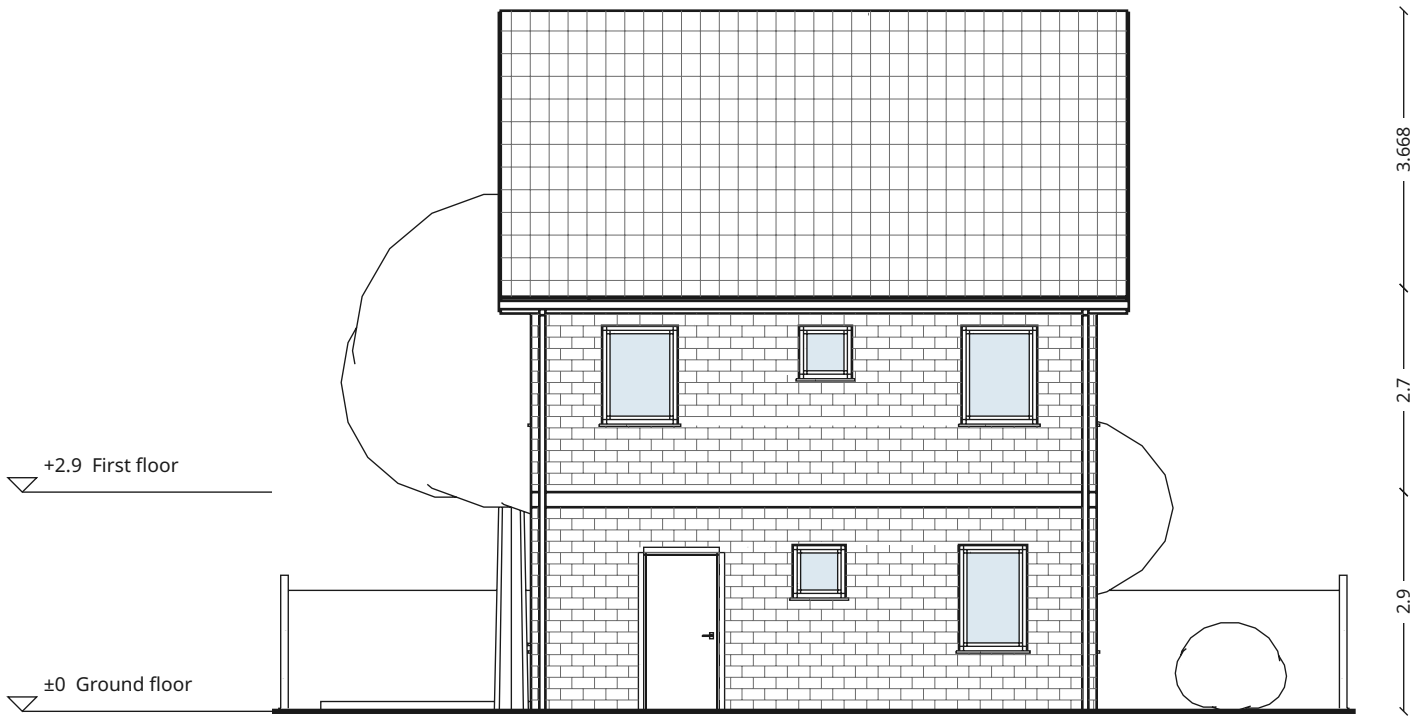

South elevation

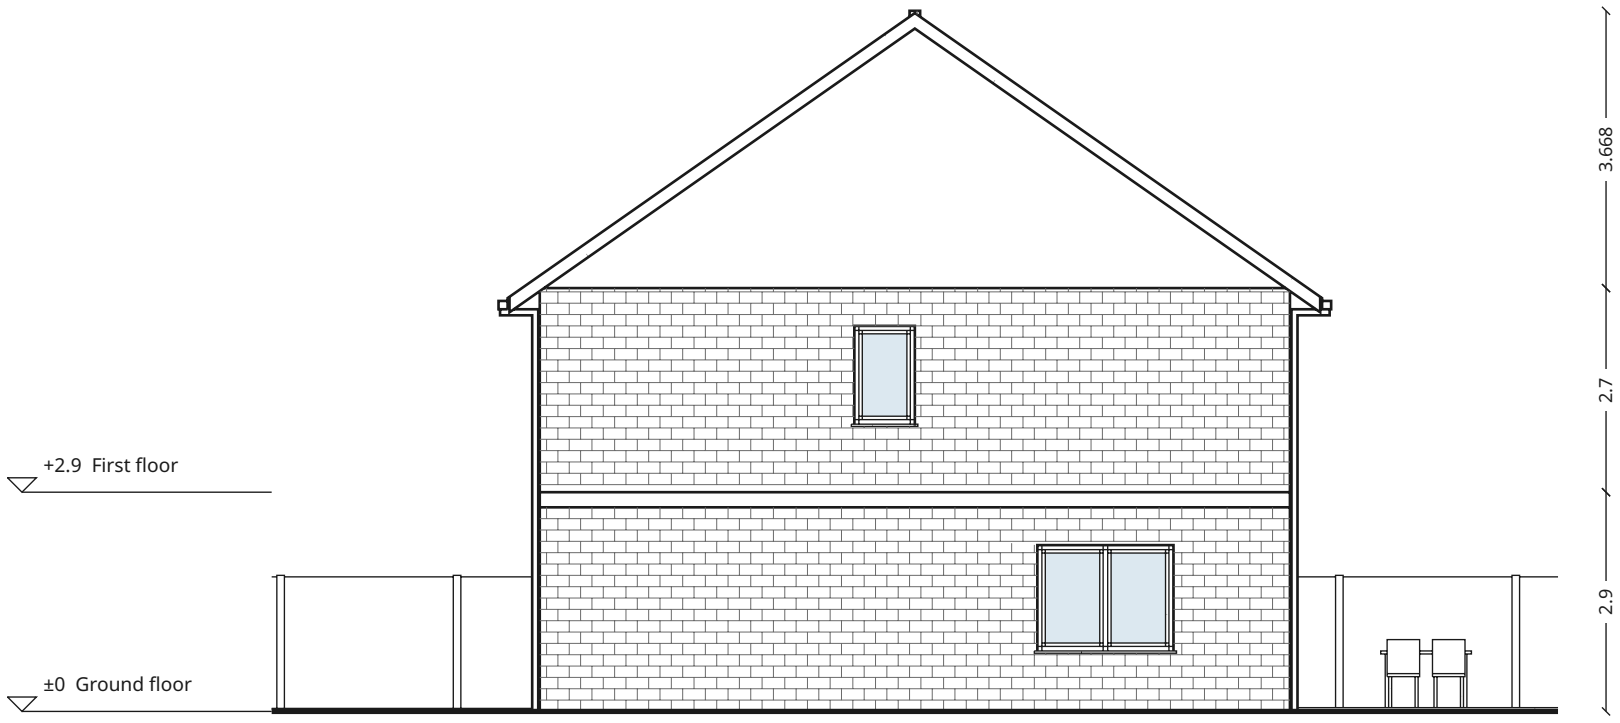

East elevation

Ground
The solid line is the ground in front of each side; a dashed line shows the existing ground whe...

N

0 1 2 m

Two-bedroom two-story house

Drawing: South elevation, East elevation	Sheet: 3 / 4
Client	Scale: 1:100 (A3)
Drawn by	Date: 2026-11-16



North elevation



West elevation

Ground
The solid line is the ground in front of each side; a dashed line shows the existing ground whe...

N

0 1 2 m

Two-bedroom two-story house

Drawing: North elevation, West elevation	Sheet: 4 / 4
Client	Scale: 1:100 (A3)
Drawn by	Date: 2026-11-16