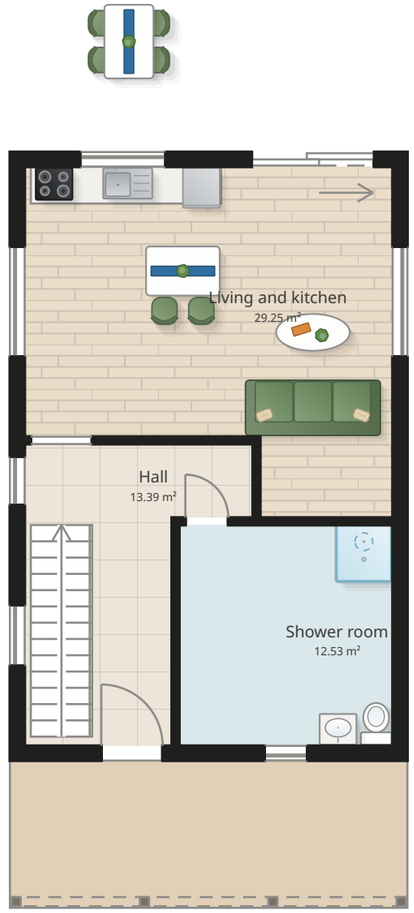


Rooms


Hall	13.39 m²
Shower room	12.53 m²
Living and kitchen	29.25 m²
Total	**55.17 m²**

N

0 1 2 m

Two-story cabin

Drawing: Ground floor	Sheet: 1 / 4
Client:	Scale: 1:100 (A3)
Drawn by:	Date: 2026-11-16

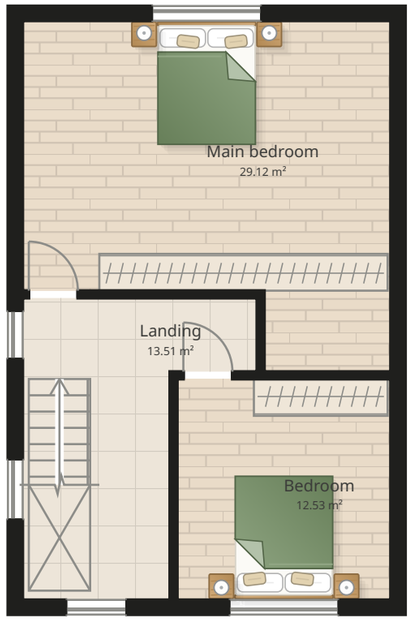

Rooms

Landing	13.51 m²
Bedroom	12.53 m²
Main bedroom	29.12 m²
Total	**55.16 m²**

N


0 1 2 m

Two-story cabin

Drawing First floor	Sheet 2 / 4
Client	Scale 1:100 (A3)
Drawn by	Date 2026-11-16



South elevation

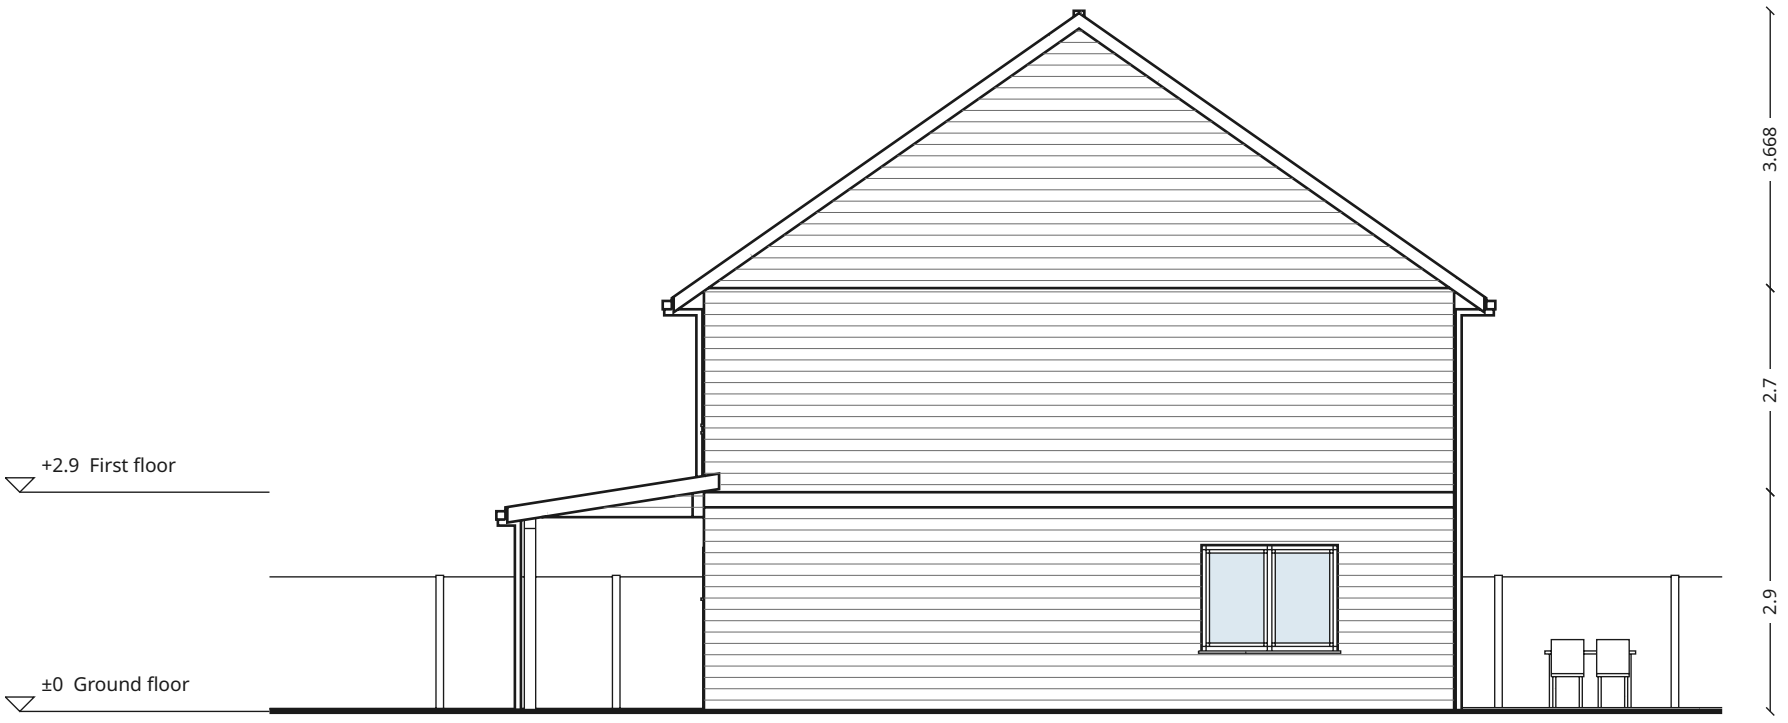

East elevation


Ground
The solid line is the ground in front of each side; a dashed line shows the existing ground whe...

N

0 1 2 m

Two-story cabin

Drawing: South elevation, East elevation	Sheet: 3 / 4
Client	Scale: 1:100 (A3)
Drawn by	Date: 2026-11-16

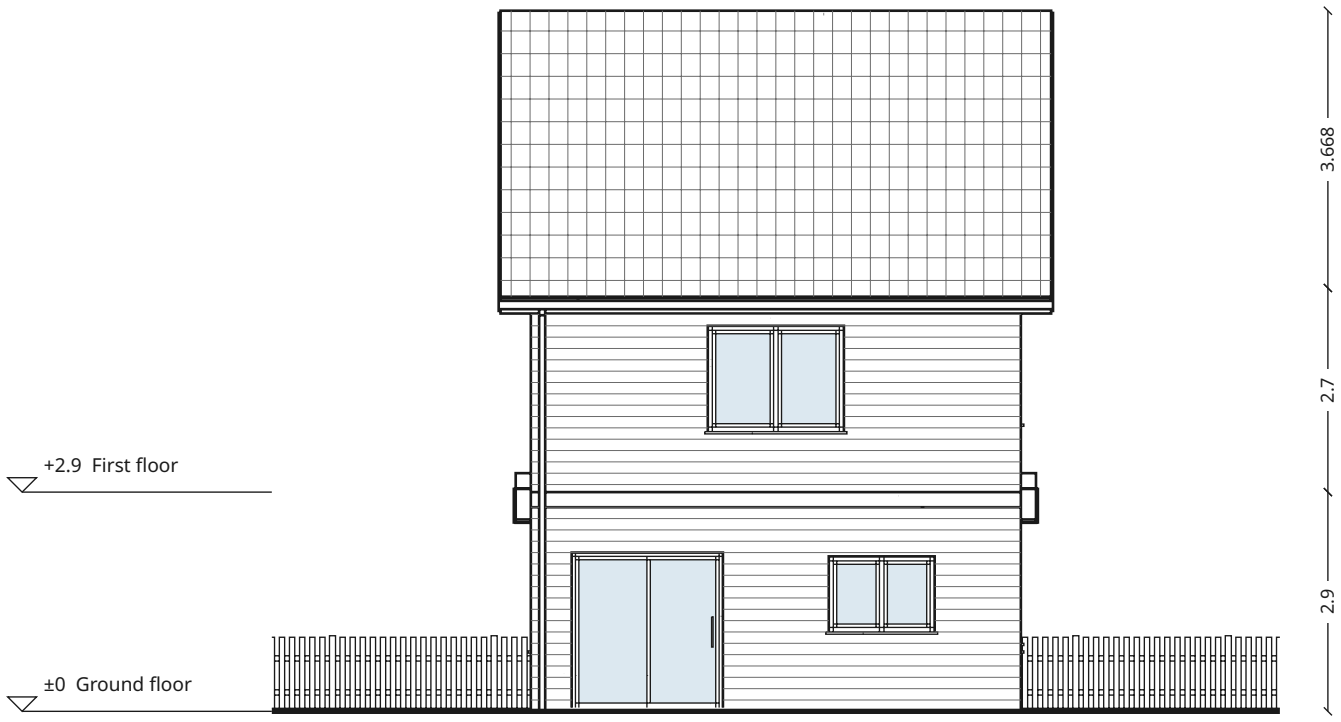

North elevation



West elevation

Ground
The solid line is the ground in front of each side; a dashed line shows the existing ground whe...

N

0 1 2 m

Two-story cabin

Drawing: North elevation, West elevation	Sheet: 4 / 4
Client	Scale: 1:100 (A3)
Drawn by	Date: 2026-11-16