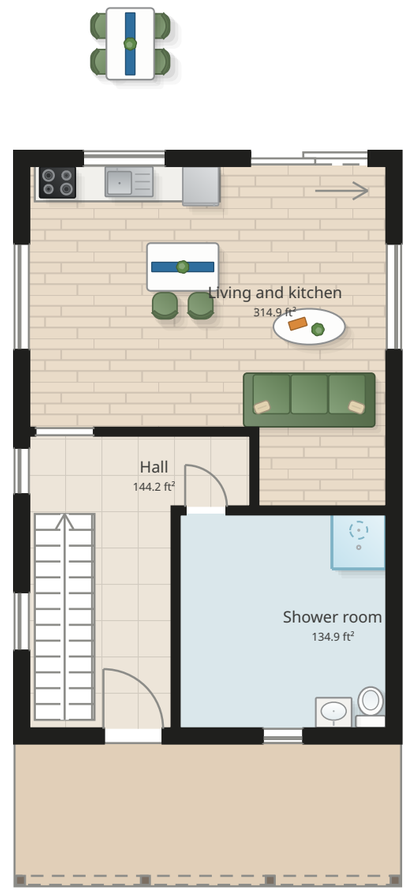


Rooms


Hall	144.2 ft²
Shower room	134.9 ft²
Living and kitchen	314.9 ft²
Total	**593.9 ft²**

N

0 4 8 ft

Two-story cabin

Drawing: Ground floor	Sheet: 1 / 6
Client:	Scale: 1:100 (Tabloid)
Drawn by:	Date: 2026-11-16

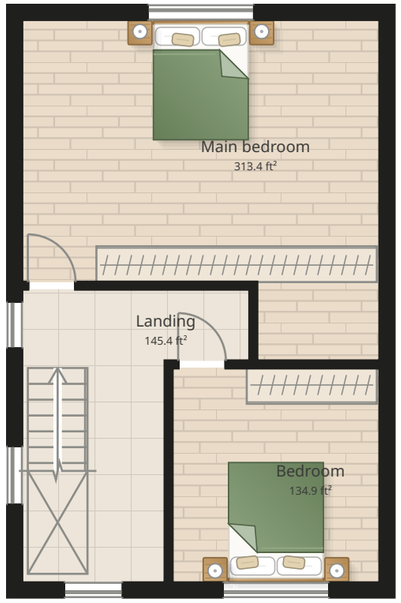

Rooms

Landing	145.4 ft²
Bedroom	134.9 ft²
Main bedroom	313.4 ft²
Total	**593.7 ft²**

N

0 4 8 ft

Two-story cabin

Drawing First floor	Sheet 2 / 6
Client	Scale 1:100 (Tabloid)
Drawn by	Date 2026-11-16



South elevation


Ground
The solid line is the ground in front of each side; a dashed line shows the existing ground where the site has spot heights.

N

0 4 8 ft

Two-story cabin

Drawing South elevation	Sheet 3 / 6
Client	Scale 1:100 (Tabloid)
Drawn by	Date 2026-11-16

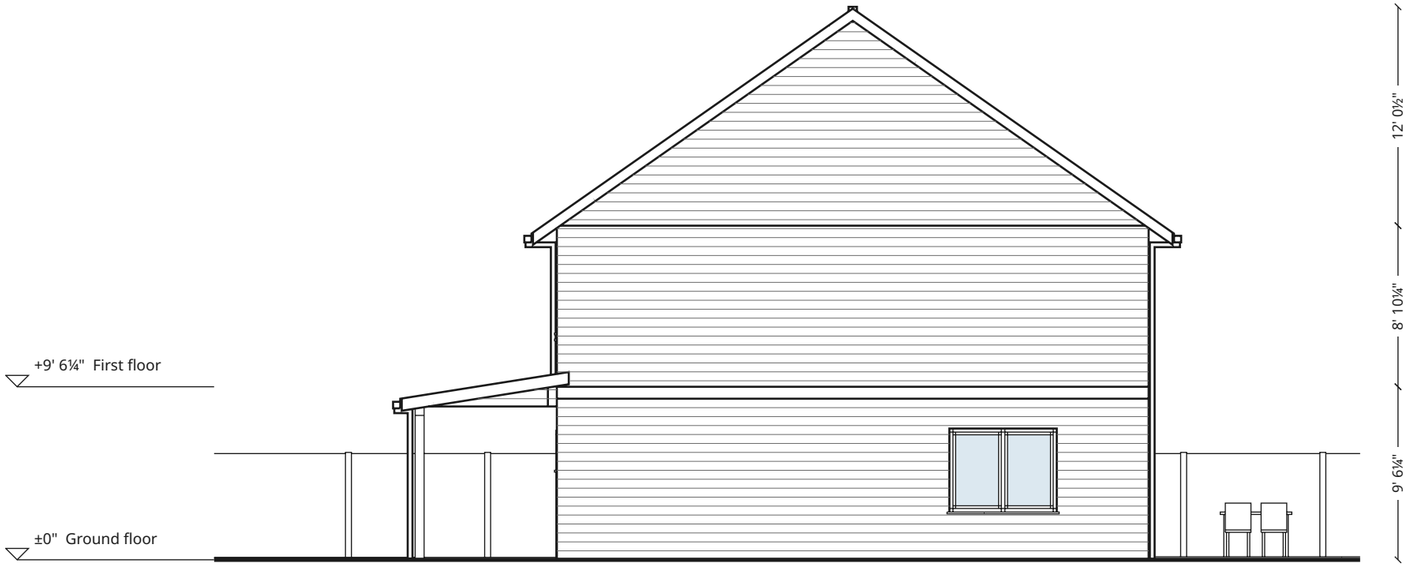

East elevation


Ground
The solid line is the ground in front of each side; a dashed line shows the existing ground where the site has spot heights.

N

0 4 8 ft

Two-story cabin

Drawing East elevation	Sheet 4 / 6
Client	Scale 1:100 (Tabloid)
Drawn by	Date 2026-11-16

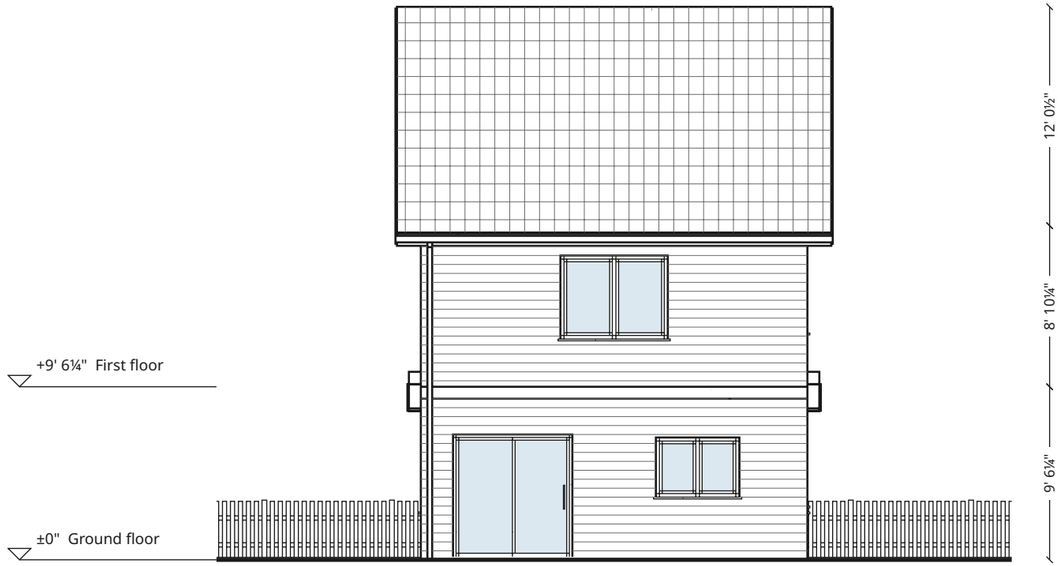

North elevation

Ground
The solid line is the ground in front of each side; a dashed line shows the existing ground where the site has spot heights.

N

0 4 8 ft

Two-story cabin

Drawing North elevation	Sheet 5 / 6
Client	Scale 1:100 (Tabloid)
Drawn by	Date 2026-11-16



West elevation

Ground
The solid line is the ground in front of each side; a dashed line shows the existing ground where the site has spot heights.

N

0 4 8 ft

Two-story cabin

Drawing West elevation	Sheet 6 / 6
Client	Scale 1:100 (Tabloid)
Drawn by	Date 2026-11-16